SECTION AT STA. 746+25, I90
LOOKING SOUTHEAST

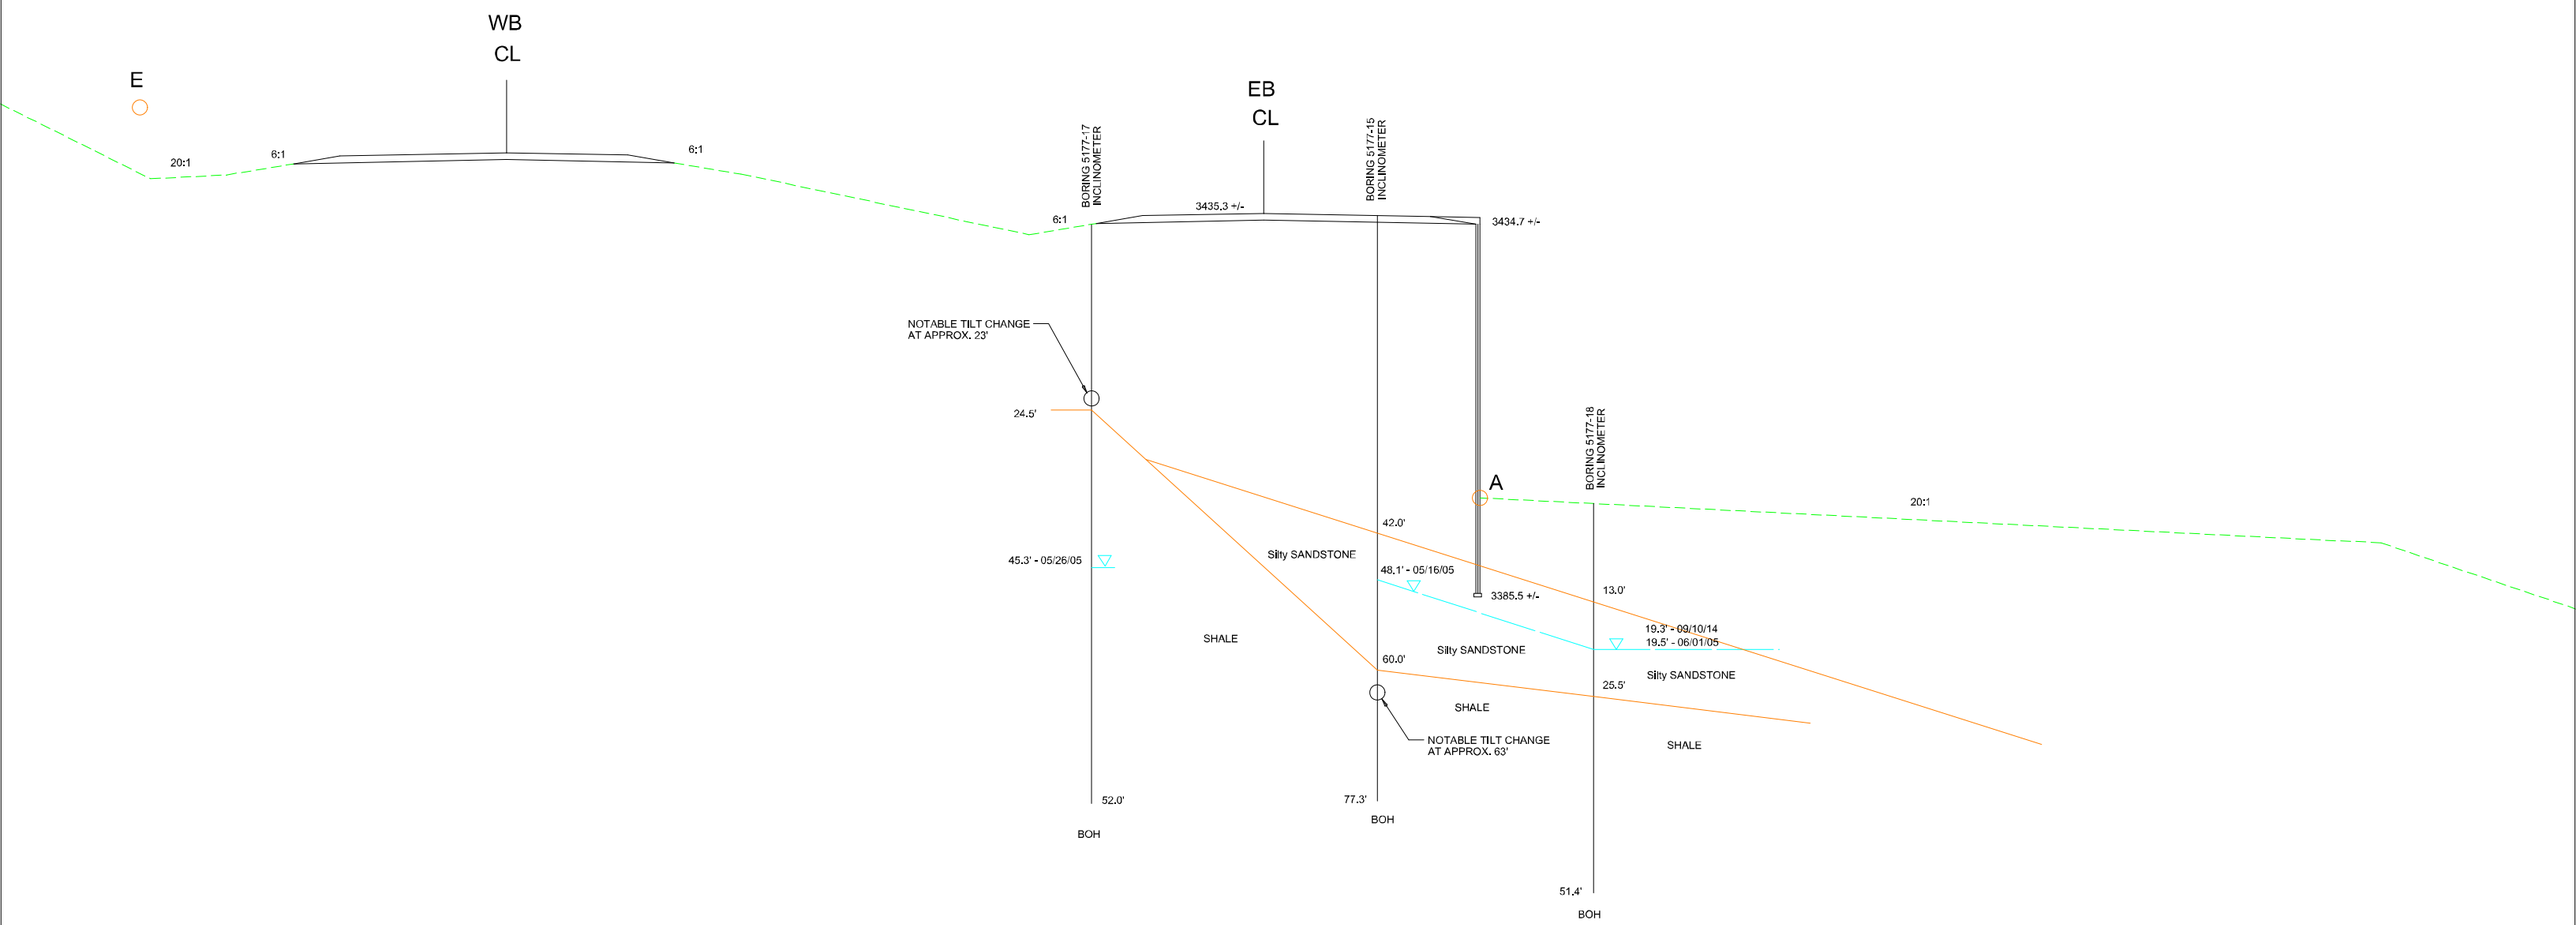

SCALE: 1" = 20'