
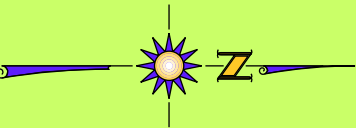


Fill Retaining Walls ———
Cut Retaining Walls ———

Walkway 1.8m (6 ft) ———
Multi-Purpose Path 2.4m (8 ft) ———

**Figure B-1
Preferred Alternative**

T:230003\Design\Freehand_graphics\EA2003\plan1.fh10

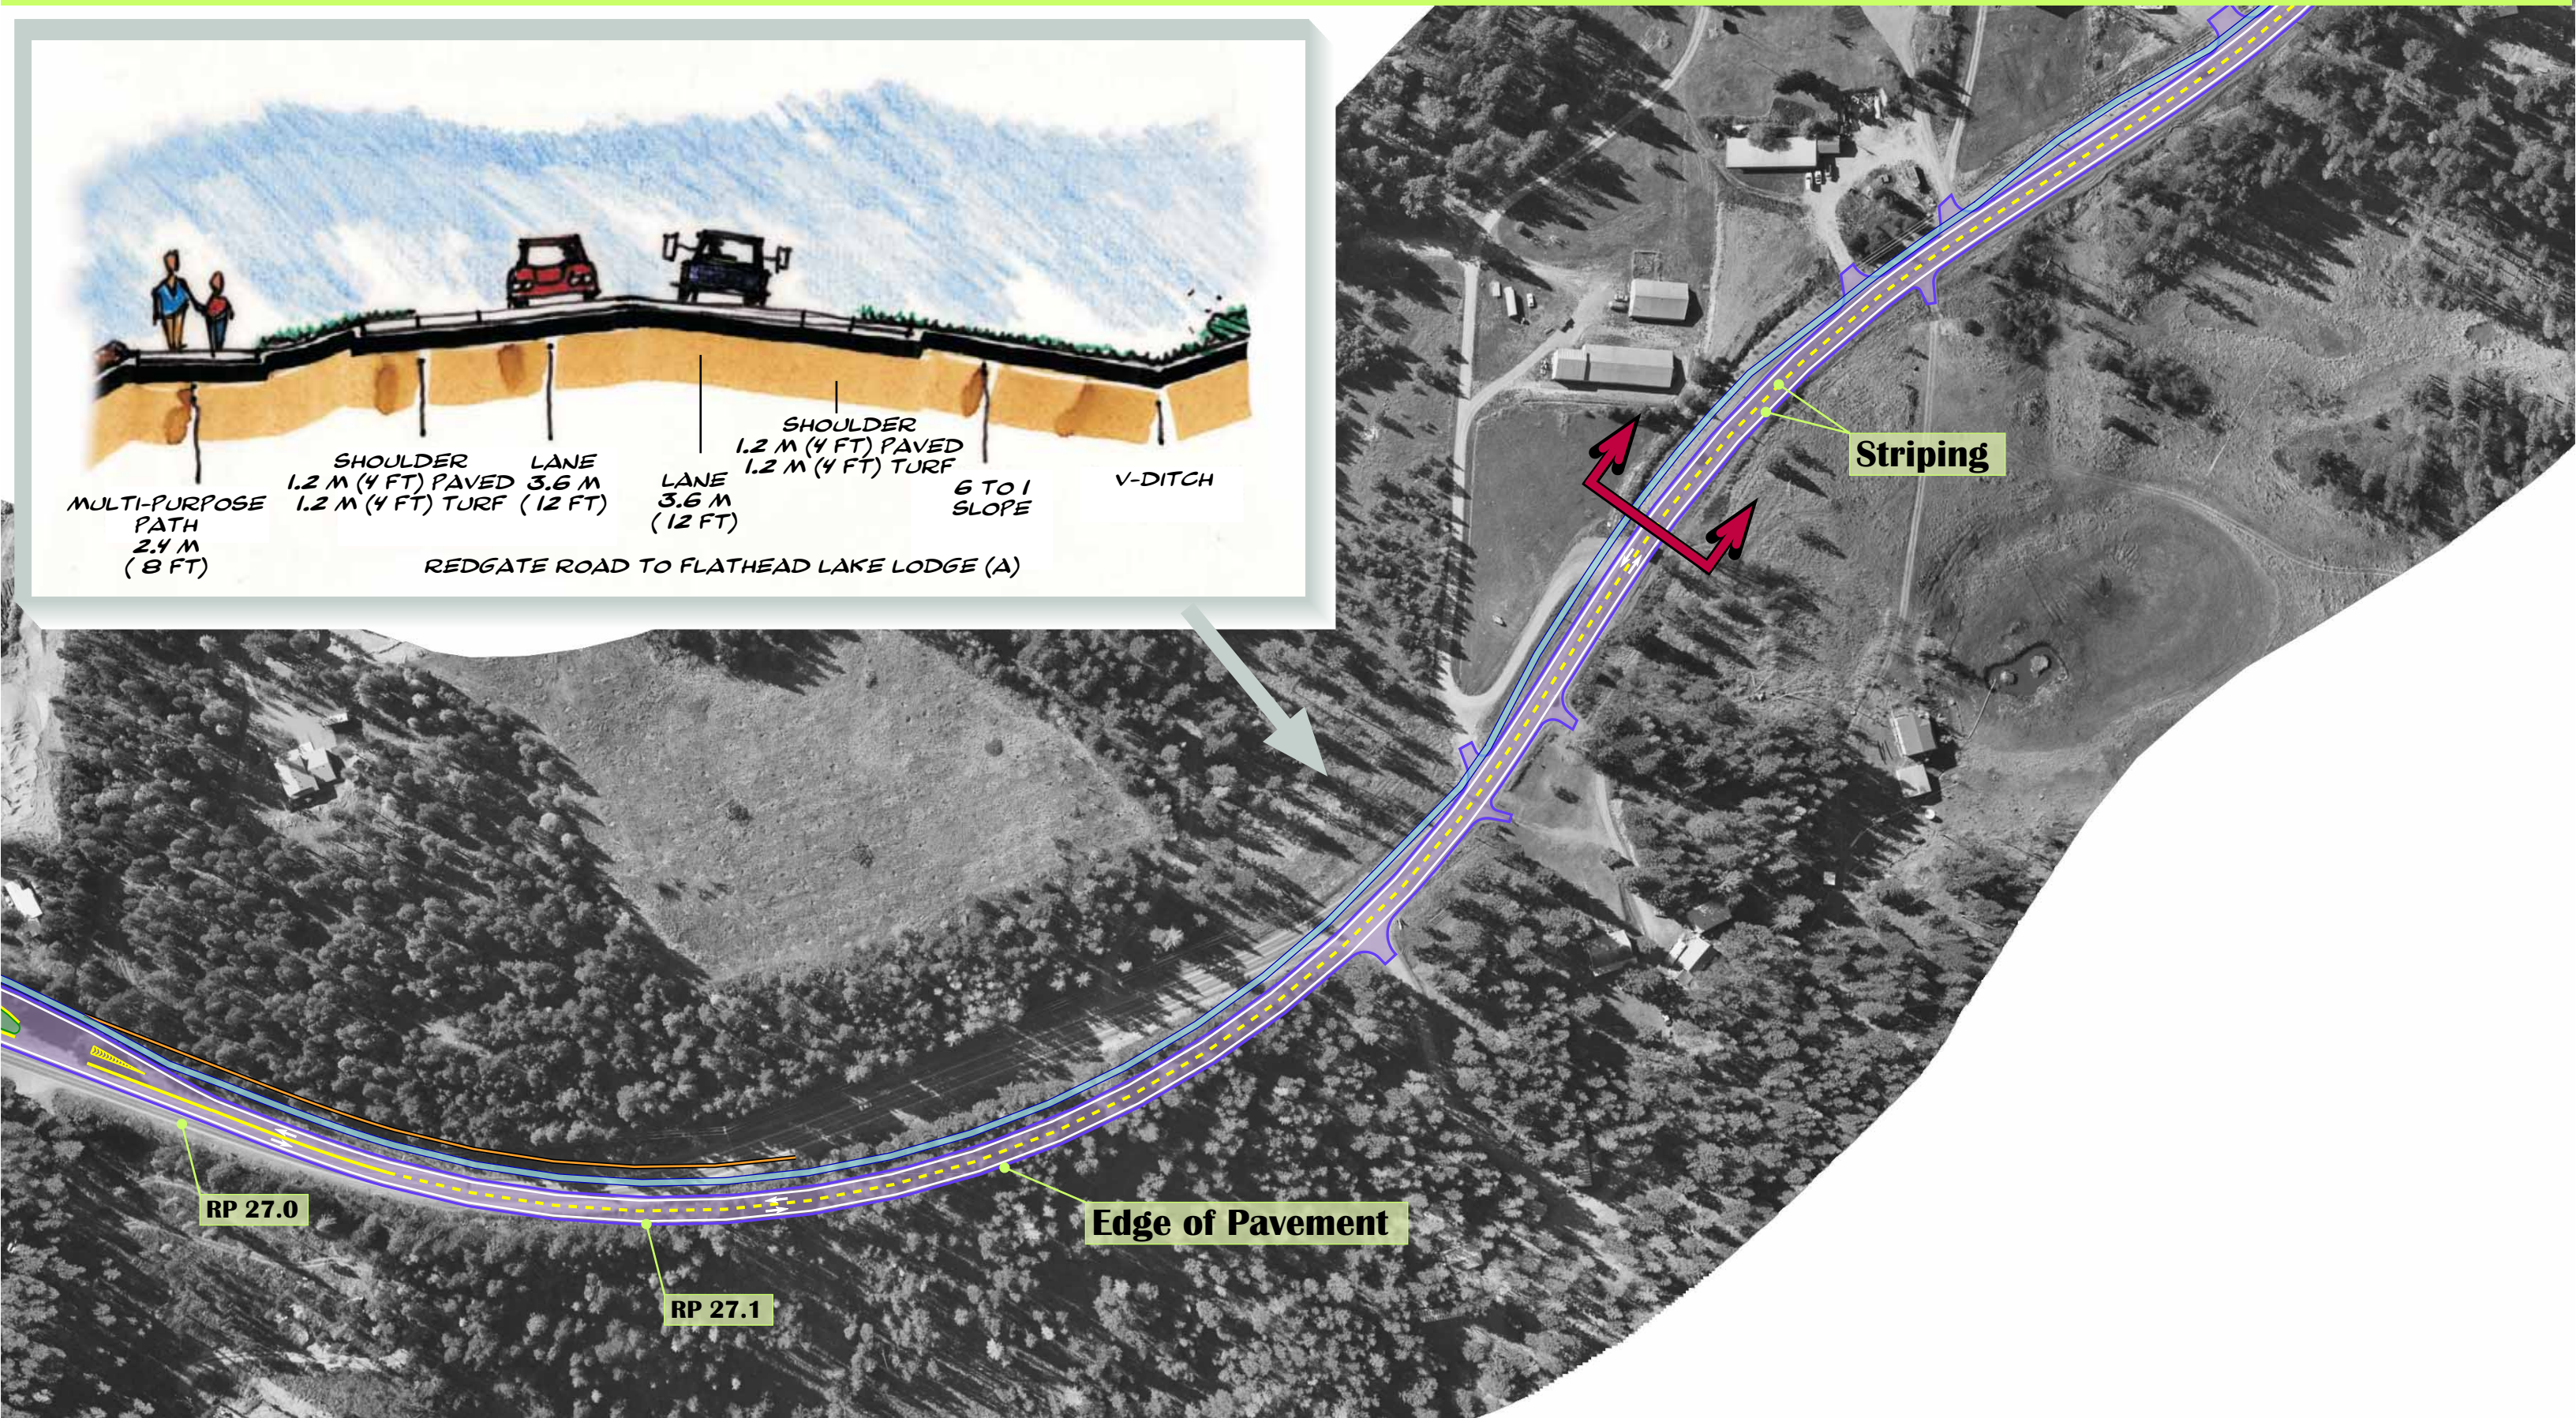


Fill Retaining Walls ———
Cut Retaining Walls ———

Walkway 1.8m (6 ft) ———
Multi-Purpose Path 2.4m (8 ft) ———

Figure B-2
Preferred Alternative

BIGFORK



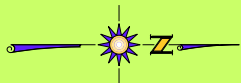


Fill Retaining Walls —
Cut Retaining Walls —

Walkway 1.8m (6 ft) —
Multi-Purpose Path 2.4m (8 ft) —

Figure B-3
Preferred Alternative

T:\230003\Design\Freehand_graphics\EA2003\plan3.fh10

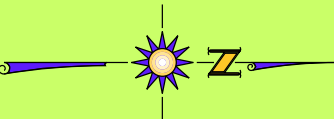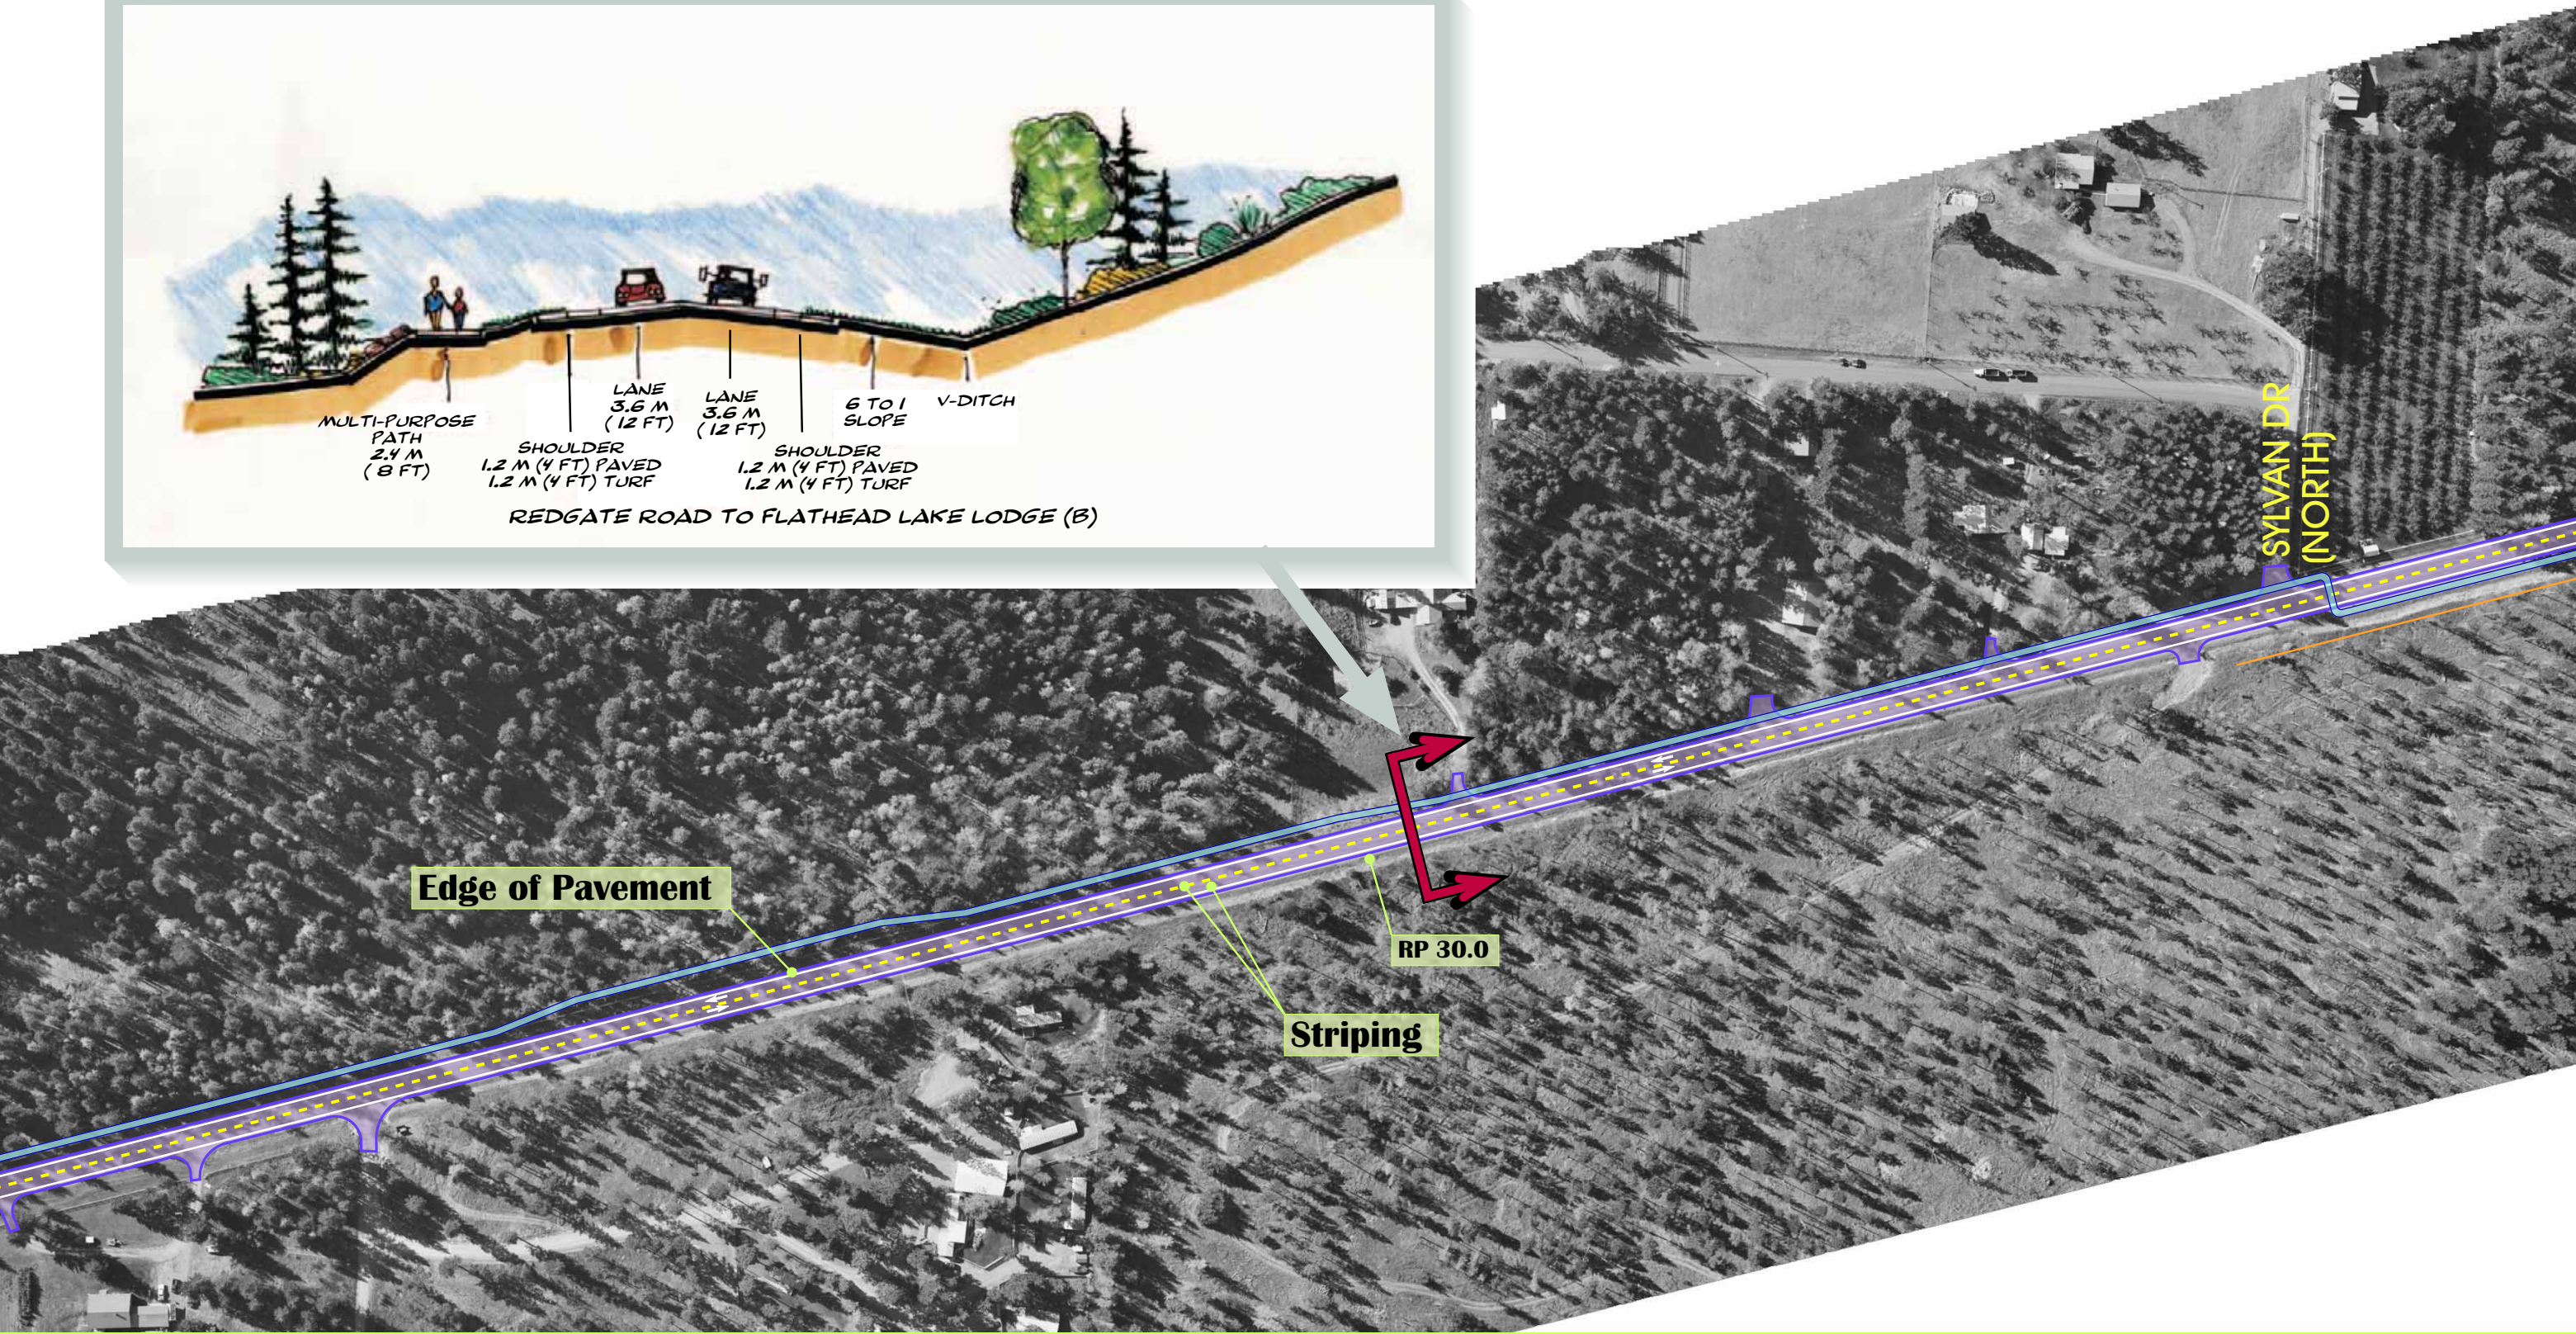
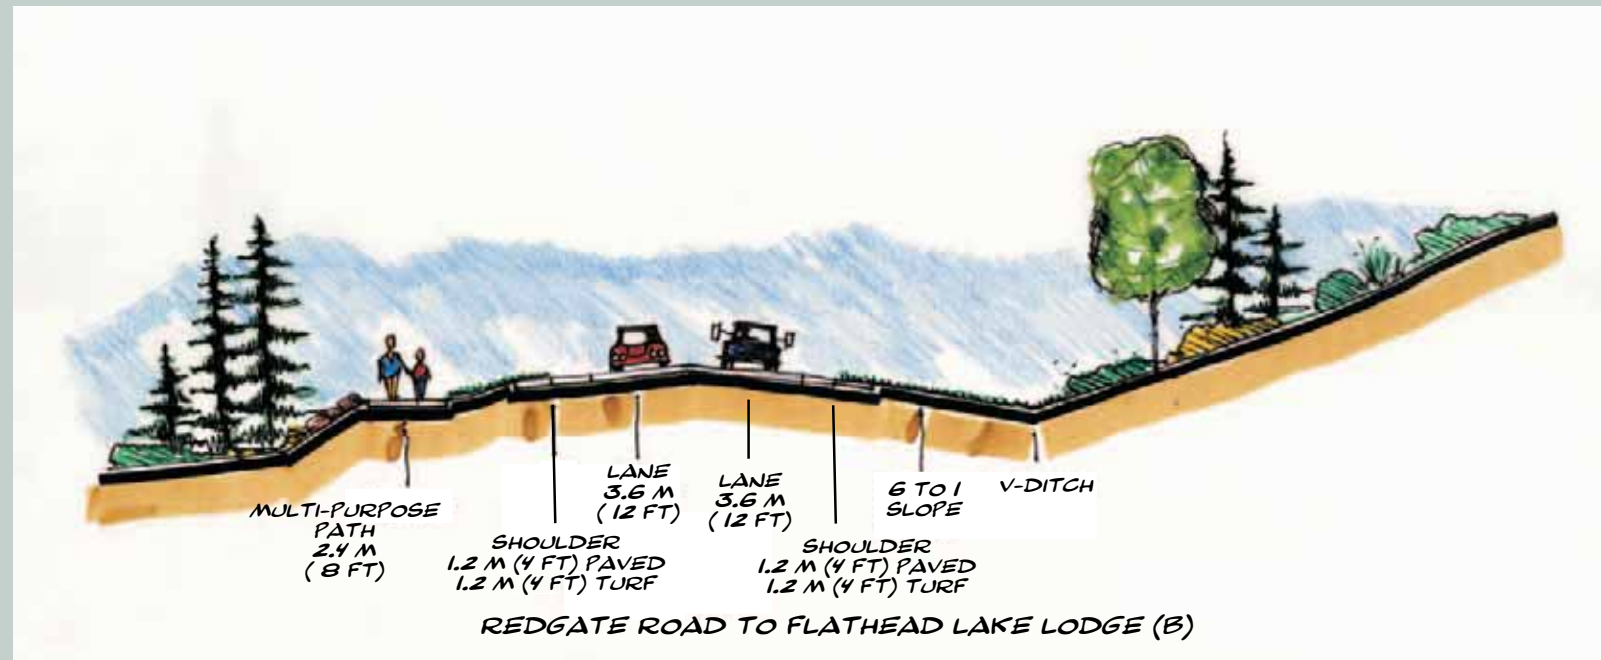


Fill Retaining Walls ———
Cut Retaining Walls ———

Walkway 1.8m (6 ft) ———
Multi-Purpose Path 2.4m (8 ft) ———

Figure B-4
Preferred Alternative

T:230003\Design\Freehand_graphics\EA2003\plan4.fh10

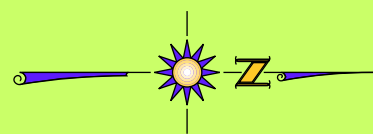
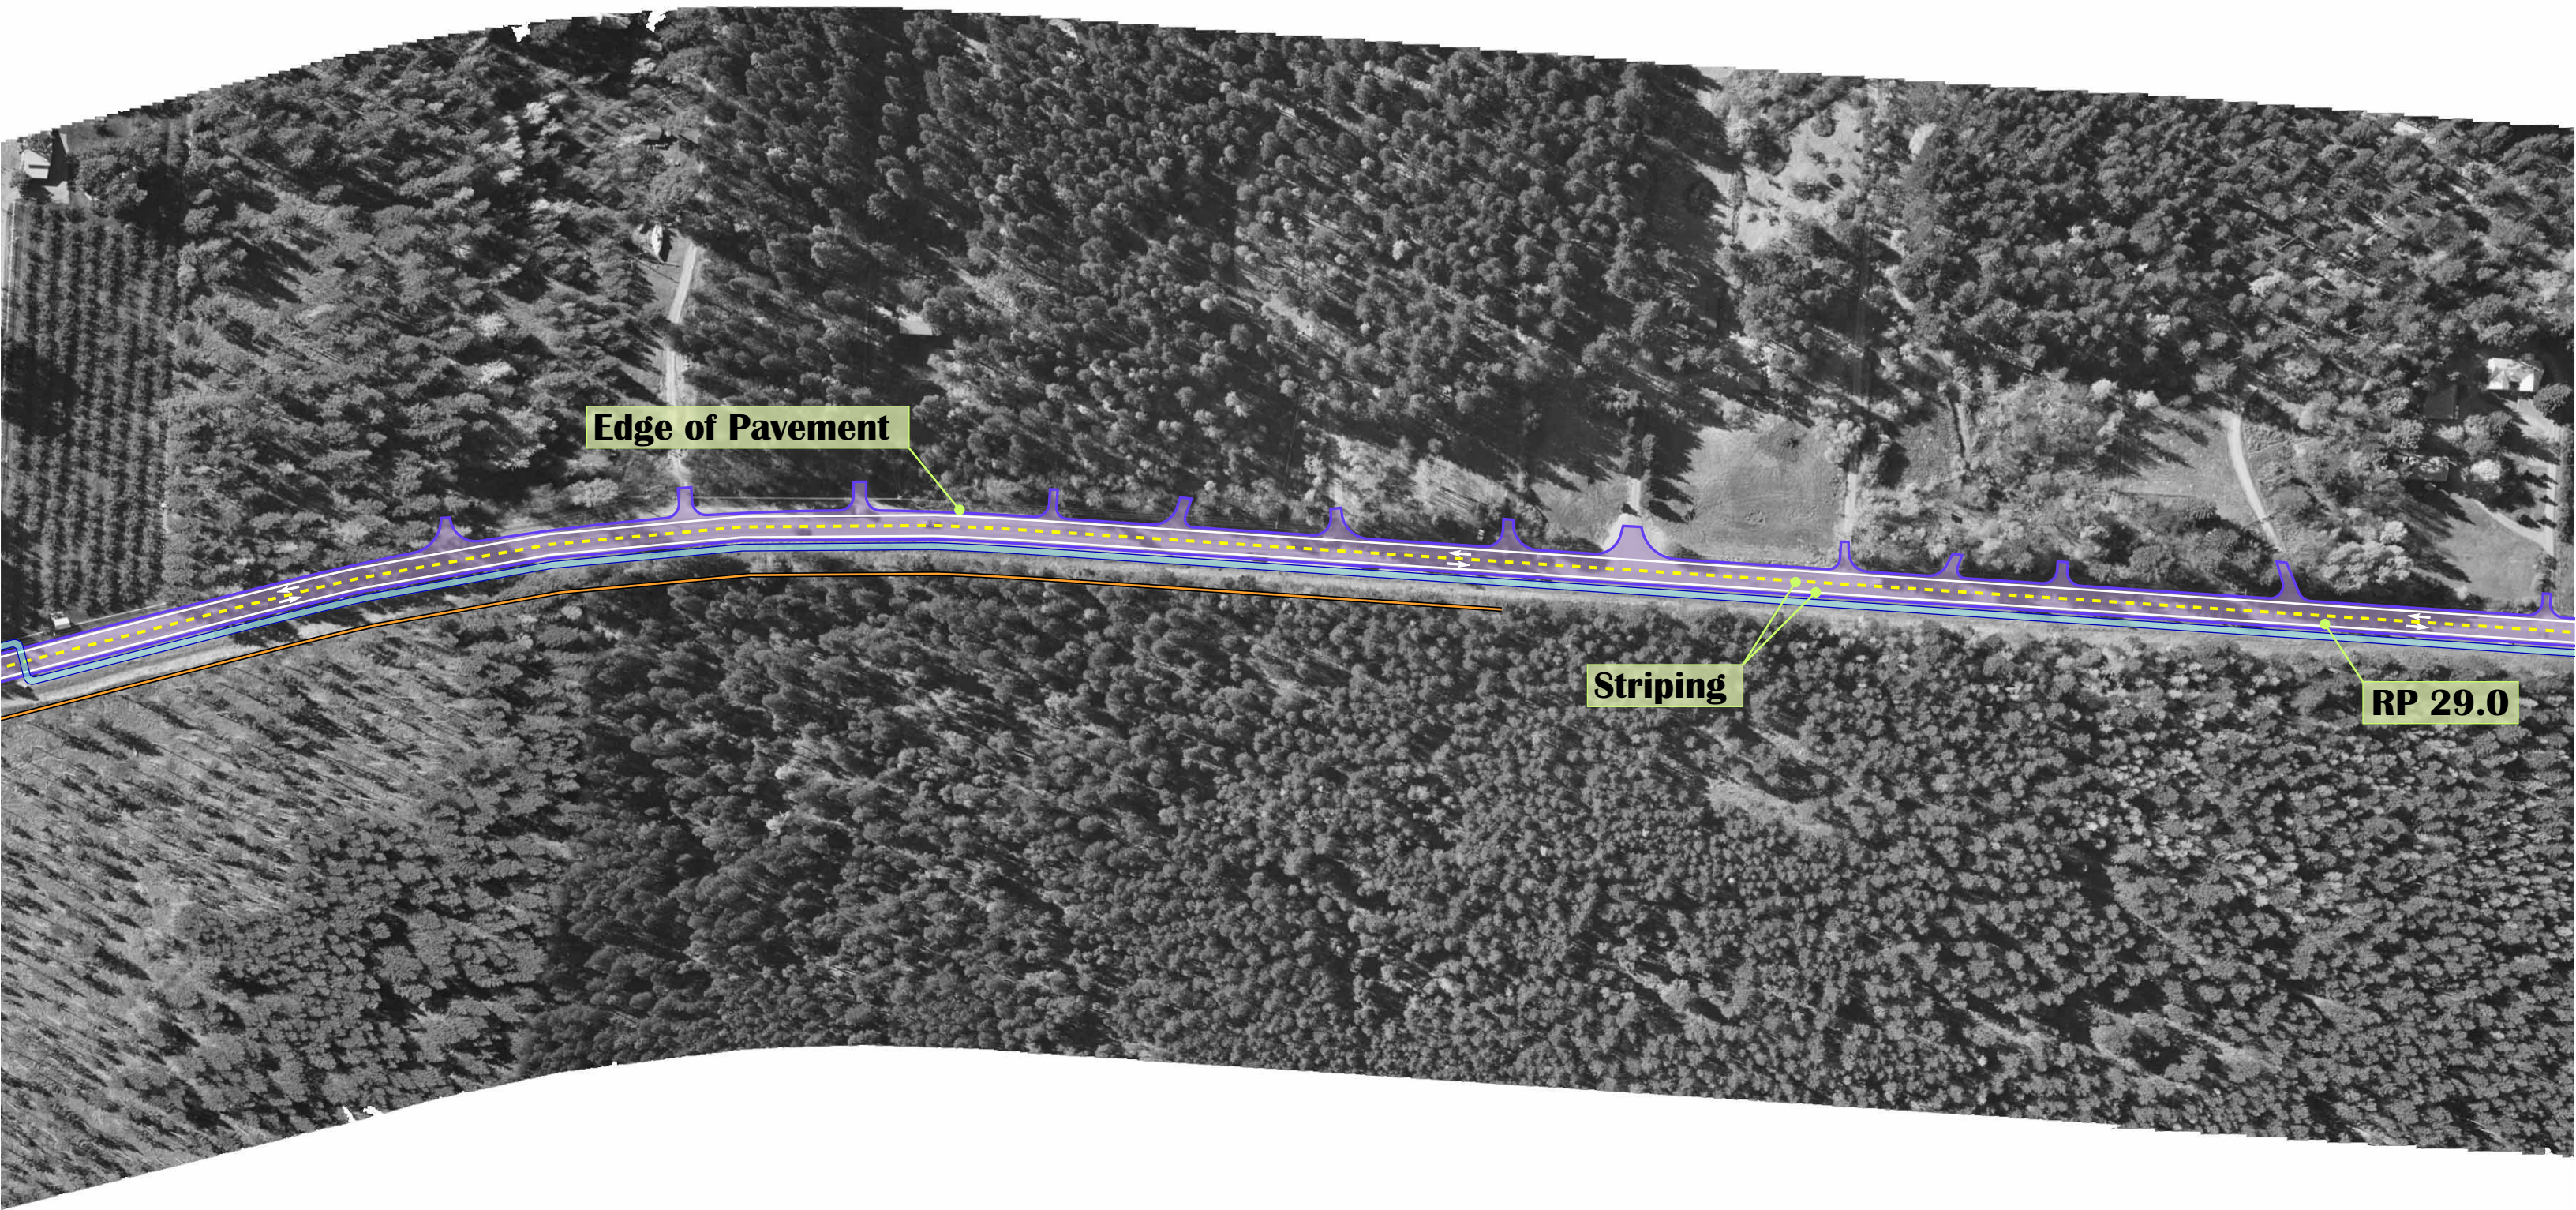


Fill Retaining Walls ———
Cut Retaining Walls ———

Walkway 1.8m (6 ft) ———
Multi-Purpose Path 2.4m (8 ft) ———

Figure B-5
Preferred Alternative



T:230003\Design\Freehand_graphics\EA2003\plan5.fh10

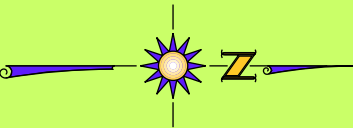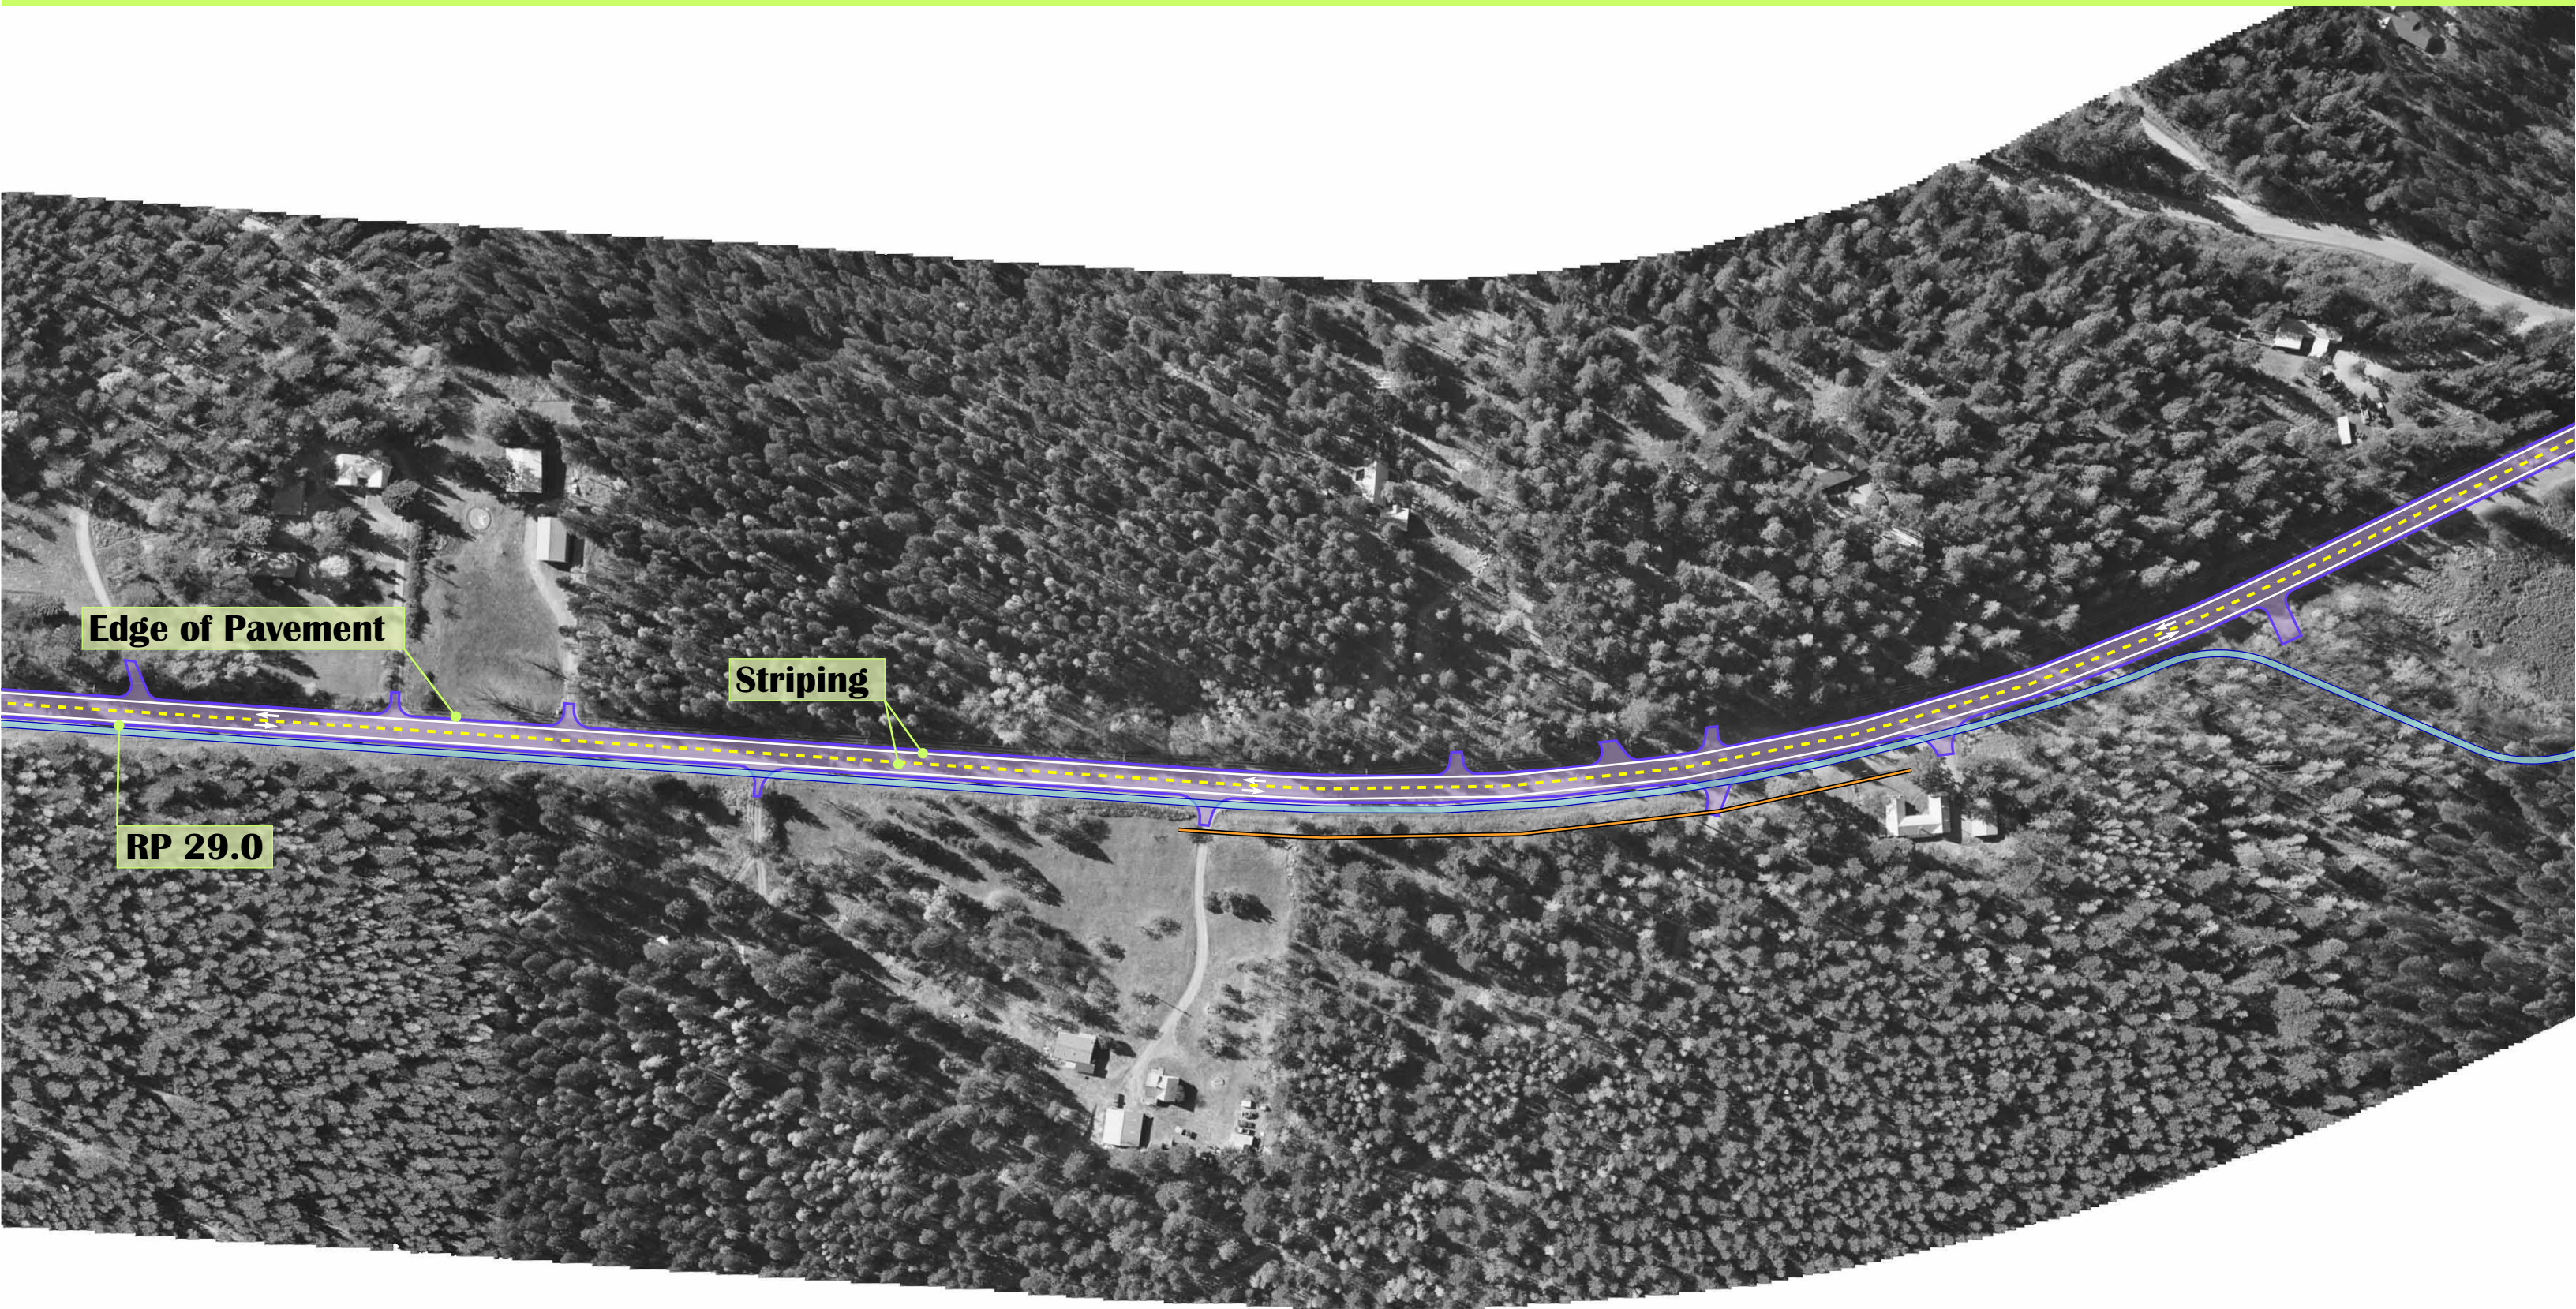

Fill Retaining Walls ———
Cut Retaining Walls ———

Walkway 1.8m (6 ft) ———
Multi-Purpose Path 2.4m (8 ft) ———

Figure B-6
Preferred Alternative

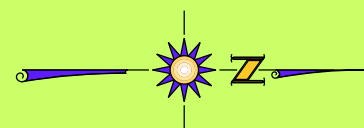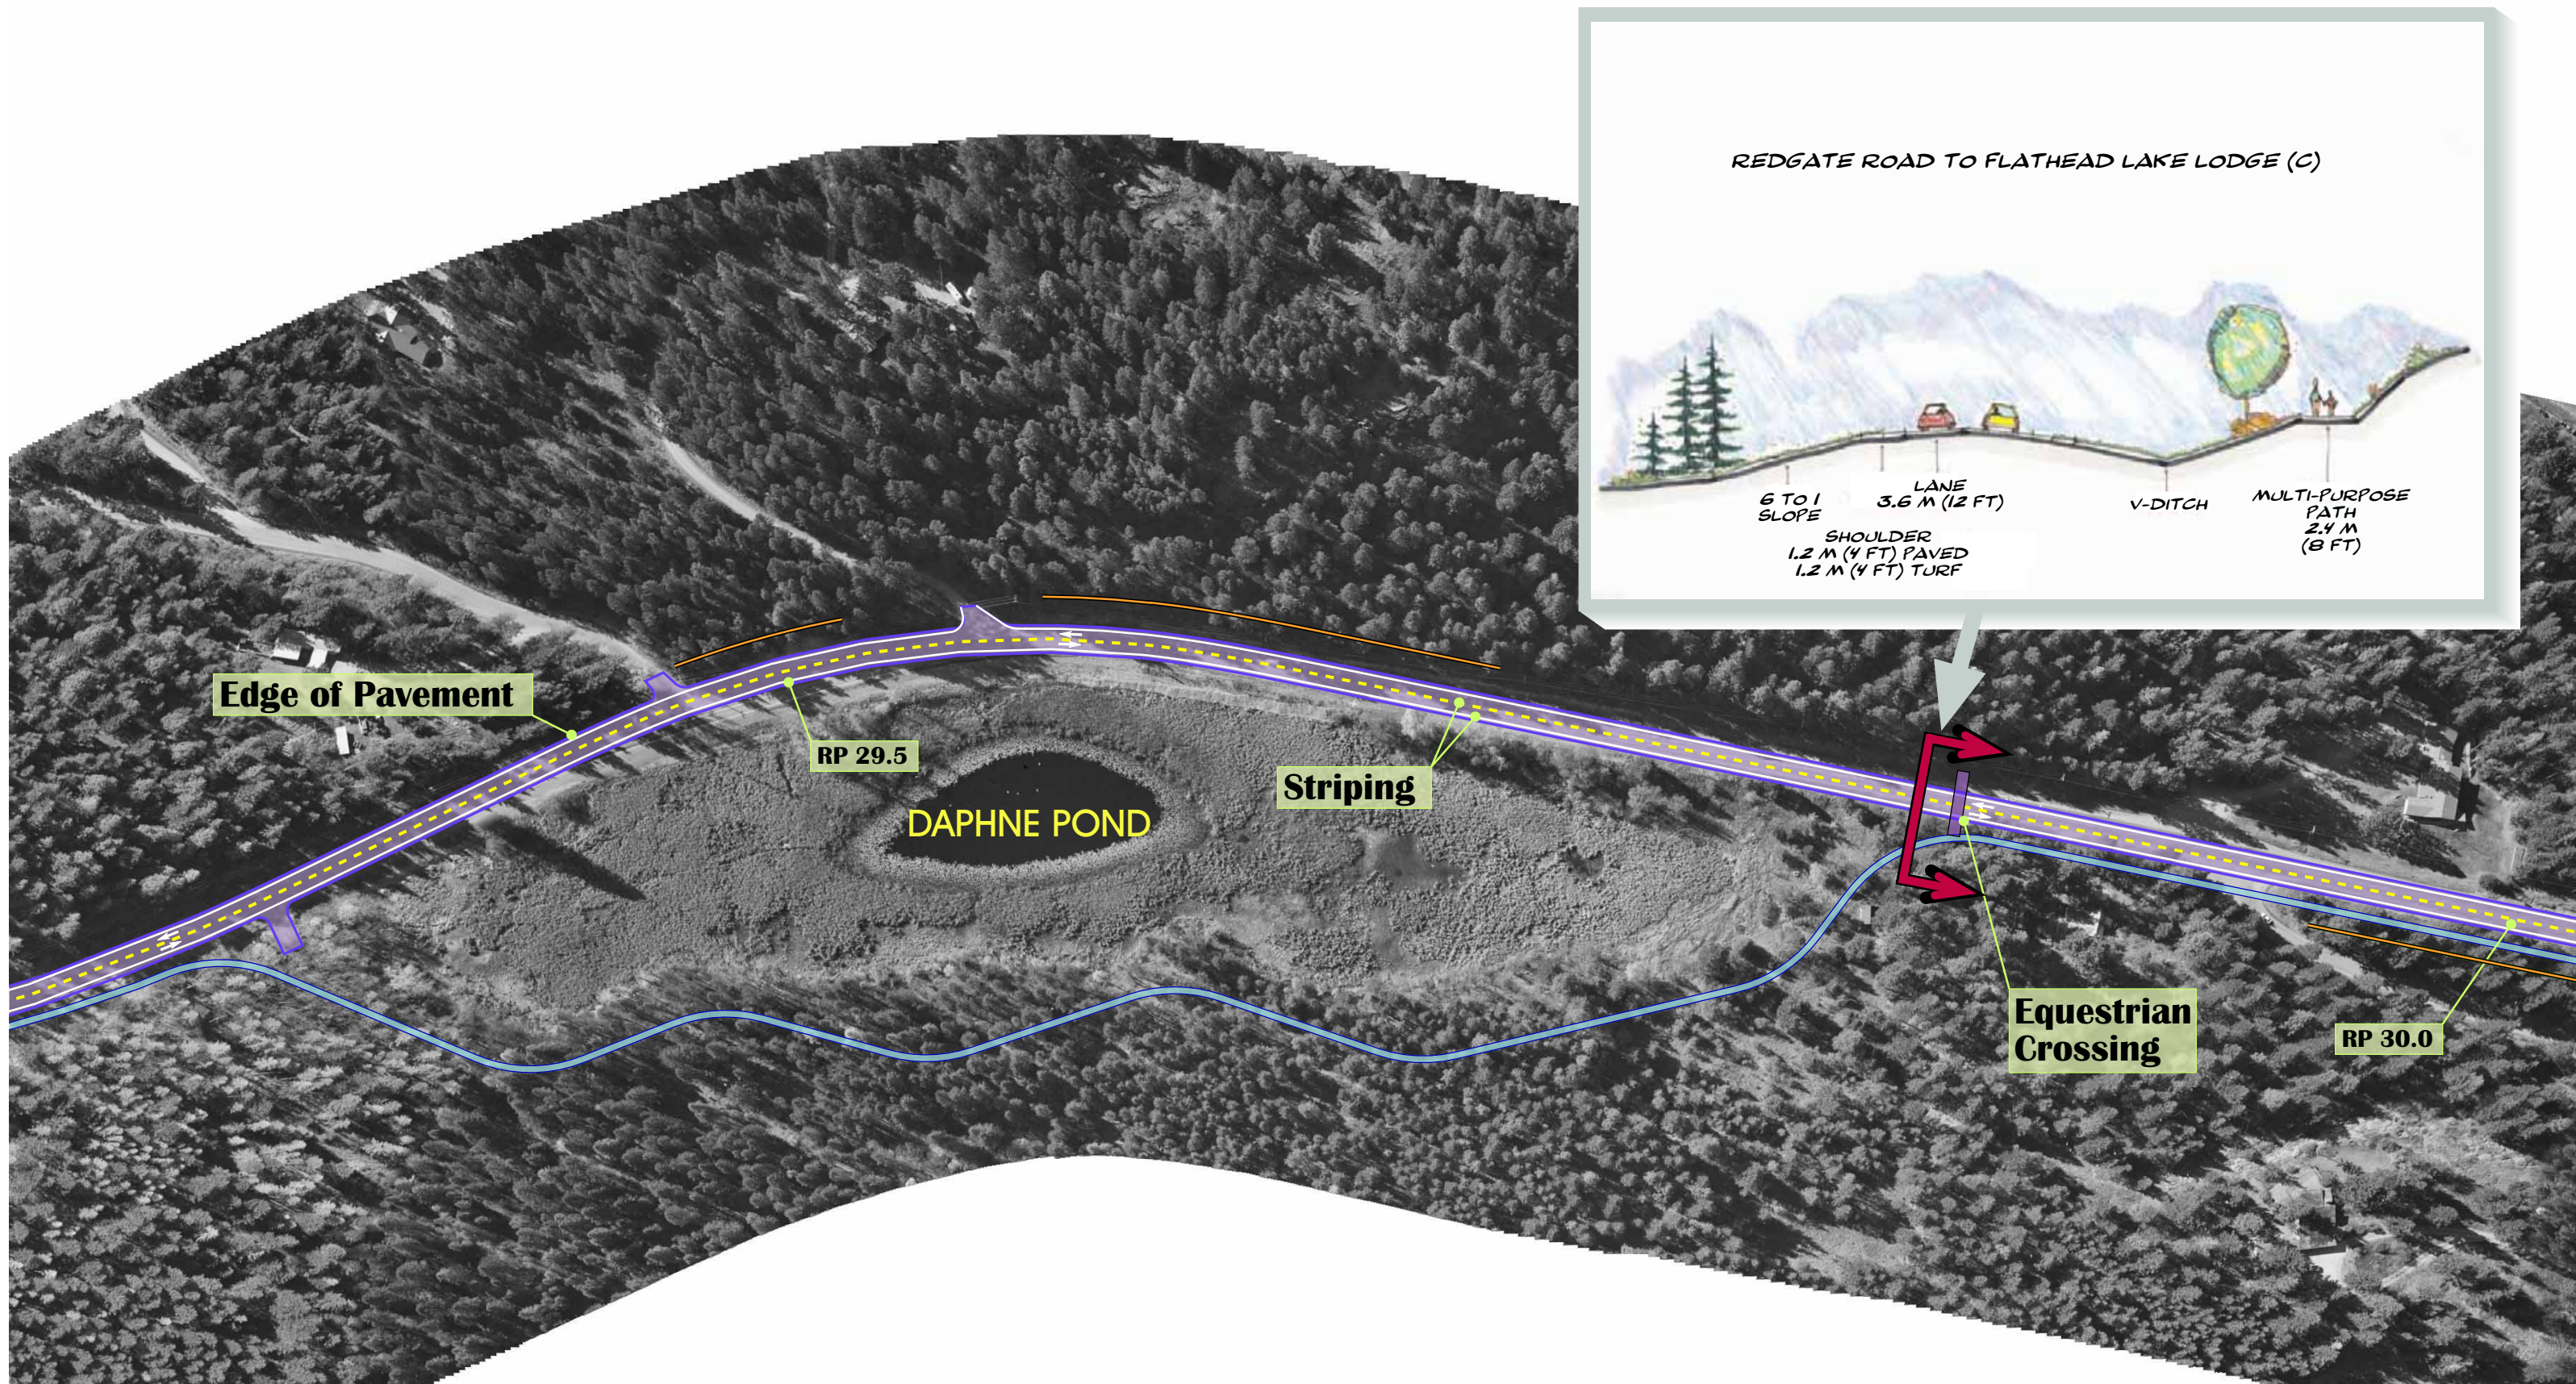



Fill Retaining Walls ———
Cut Retaining Walls ———

Walkway 1.8m (6 ft) ———
Multi-Purpose Path 2.4m (8 ft) ———

Figure B-7
Preferred Alternative

T:\230003\Design\Freehand_graphics\EA2003\plan7.fh10

BIGFORK

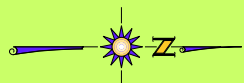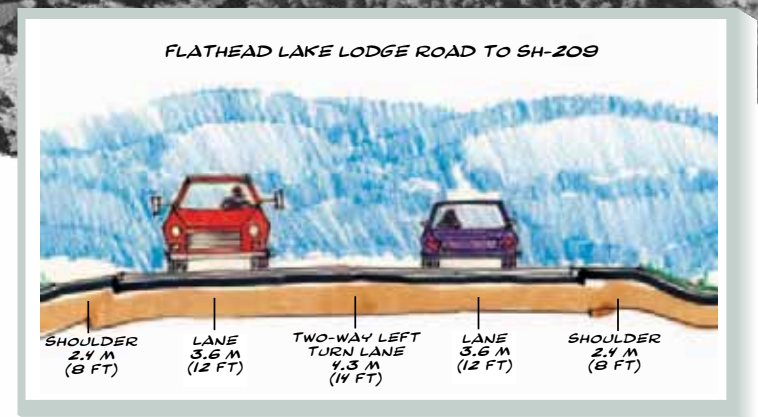



Fill Retaining Walls ———
Cut Retaining Walls ———

Walkway 1.8m (6 ft) ———
Multi-Purpose Path 2.4m (8 ft) ———

Figure B-8
Preferred Alternative

T230003\Design\Freehand_graphics\EA2003\plan8.fh10

BIGFORK

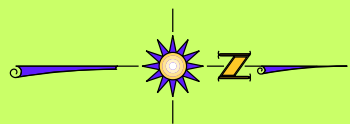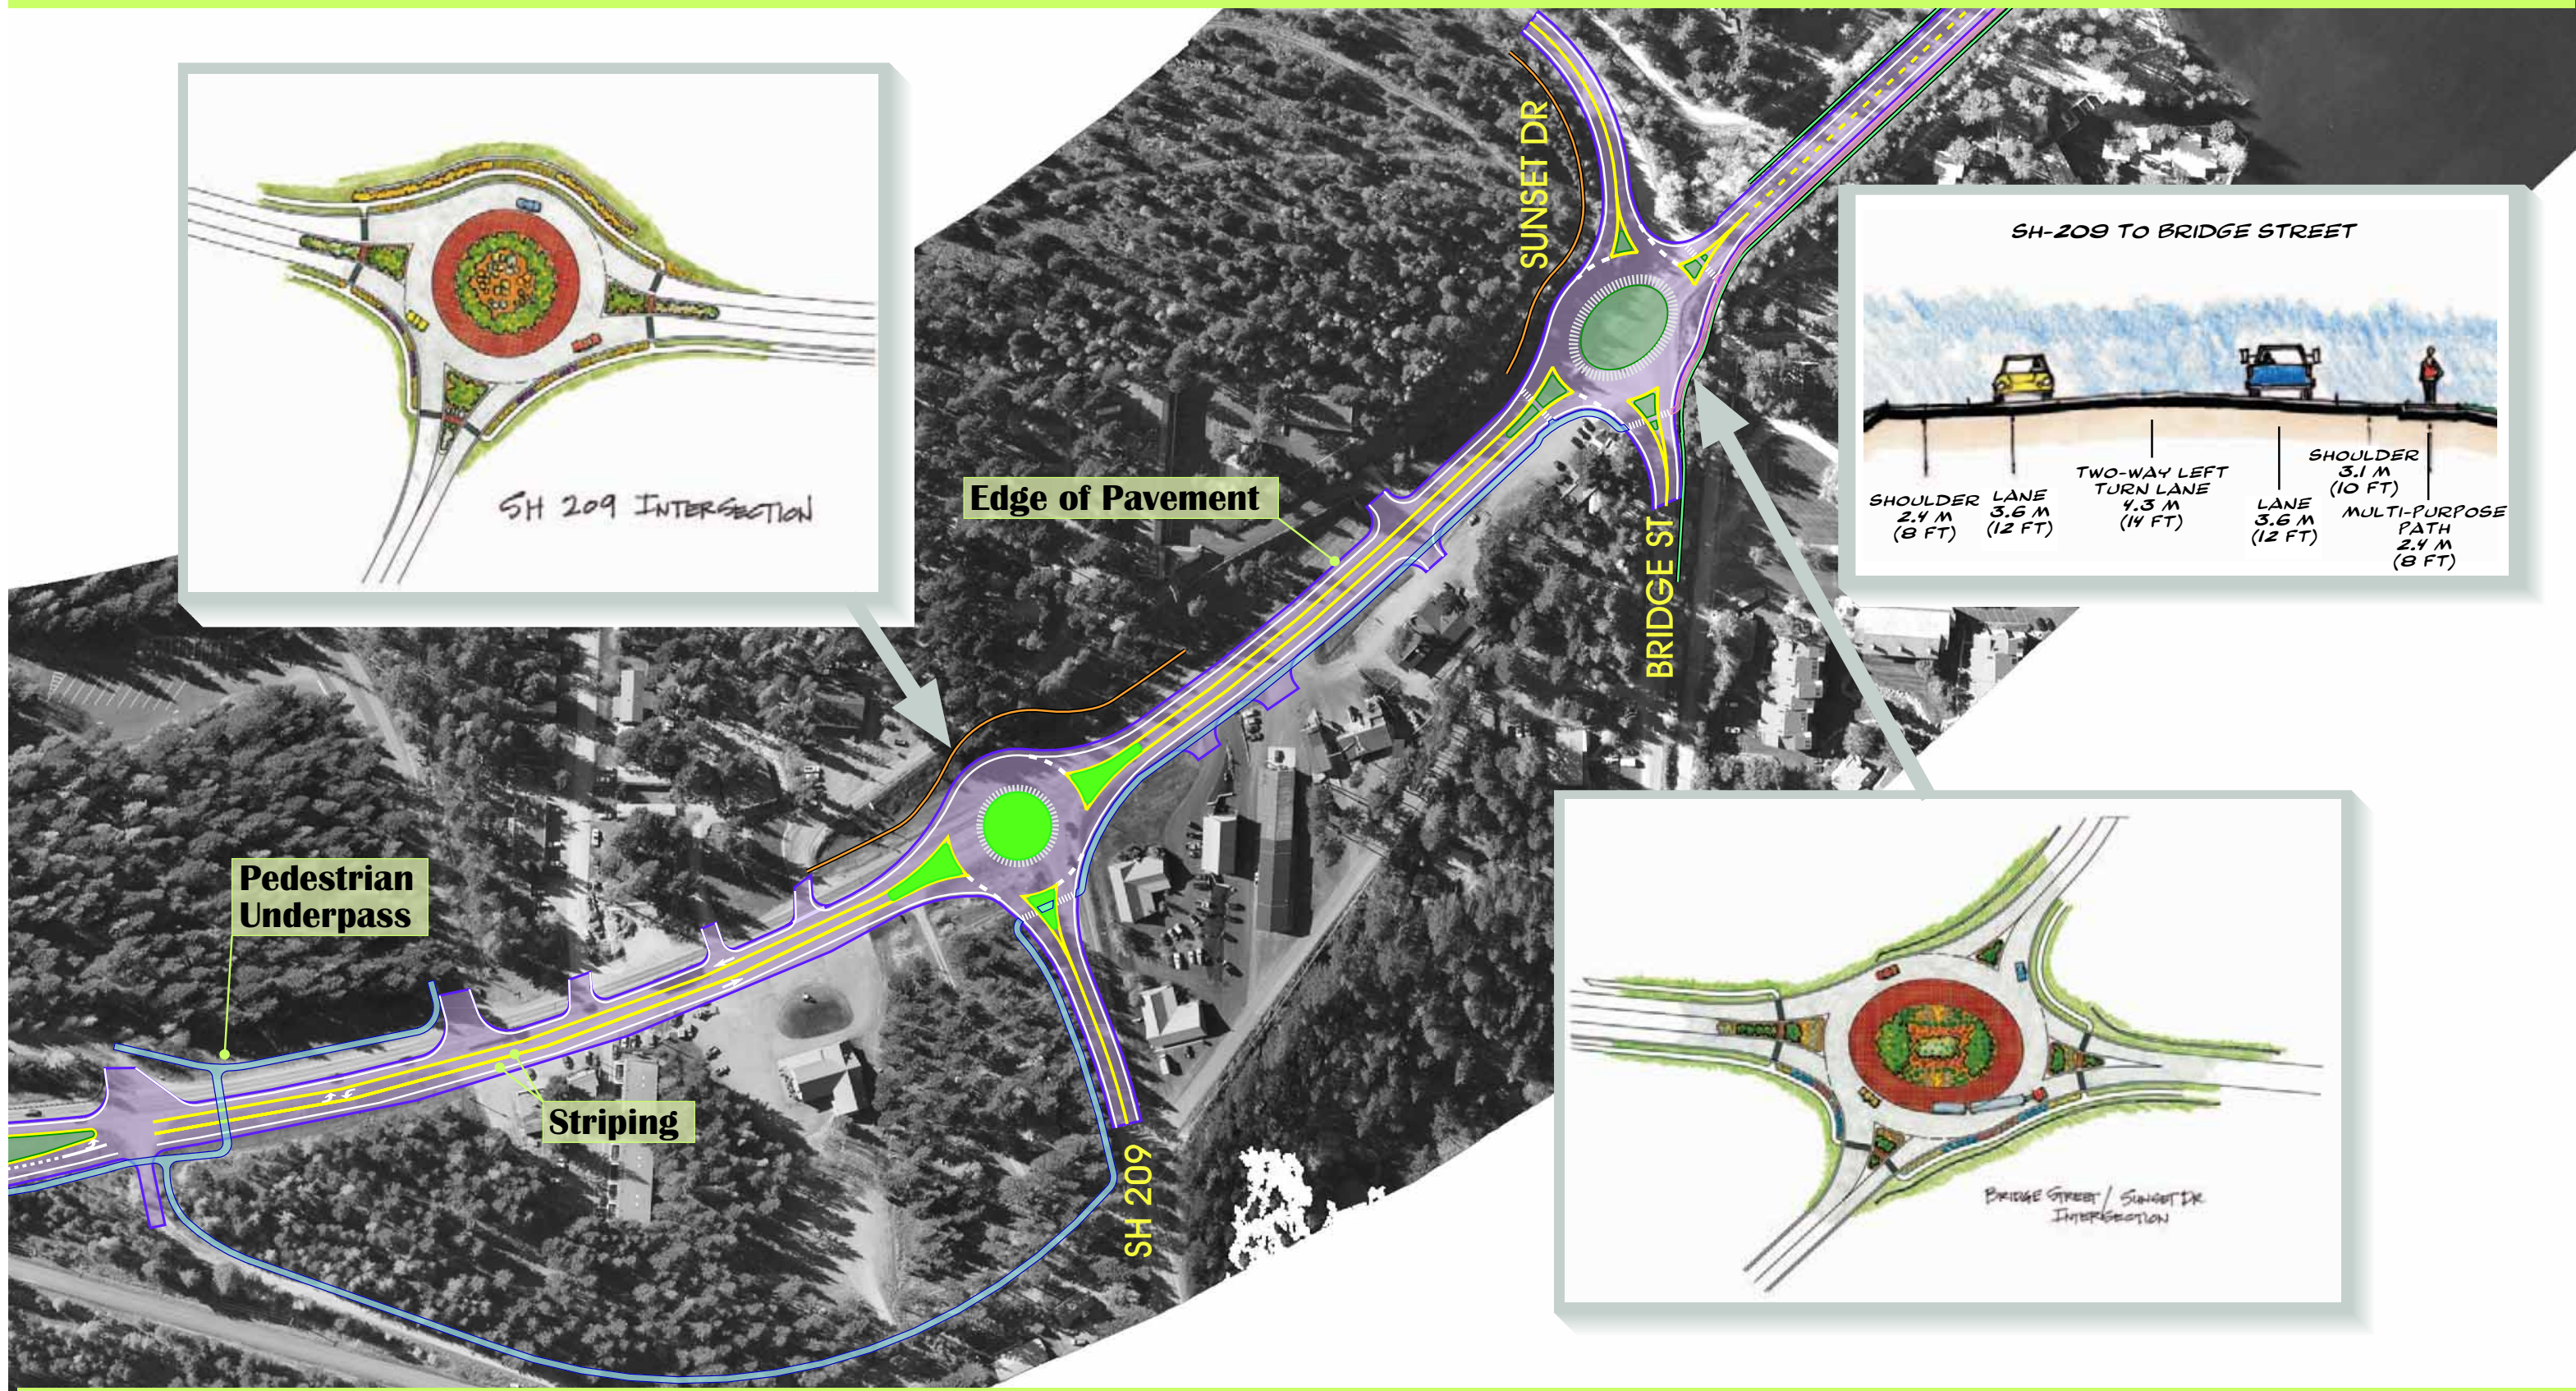



Fill Retaining Walls
Cut Retaining Walls

Walkway 1.8m (6 ft)
Multi-Purpose Path 2.4m (8 ft)

Figure B-9
Preferred Alternative

T:230003\Design\Freehand_graphics\EA2003\plan9.fh10

BIGFORK

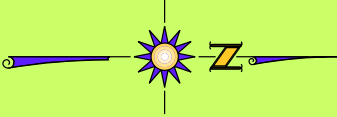
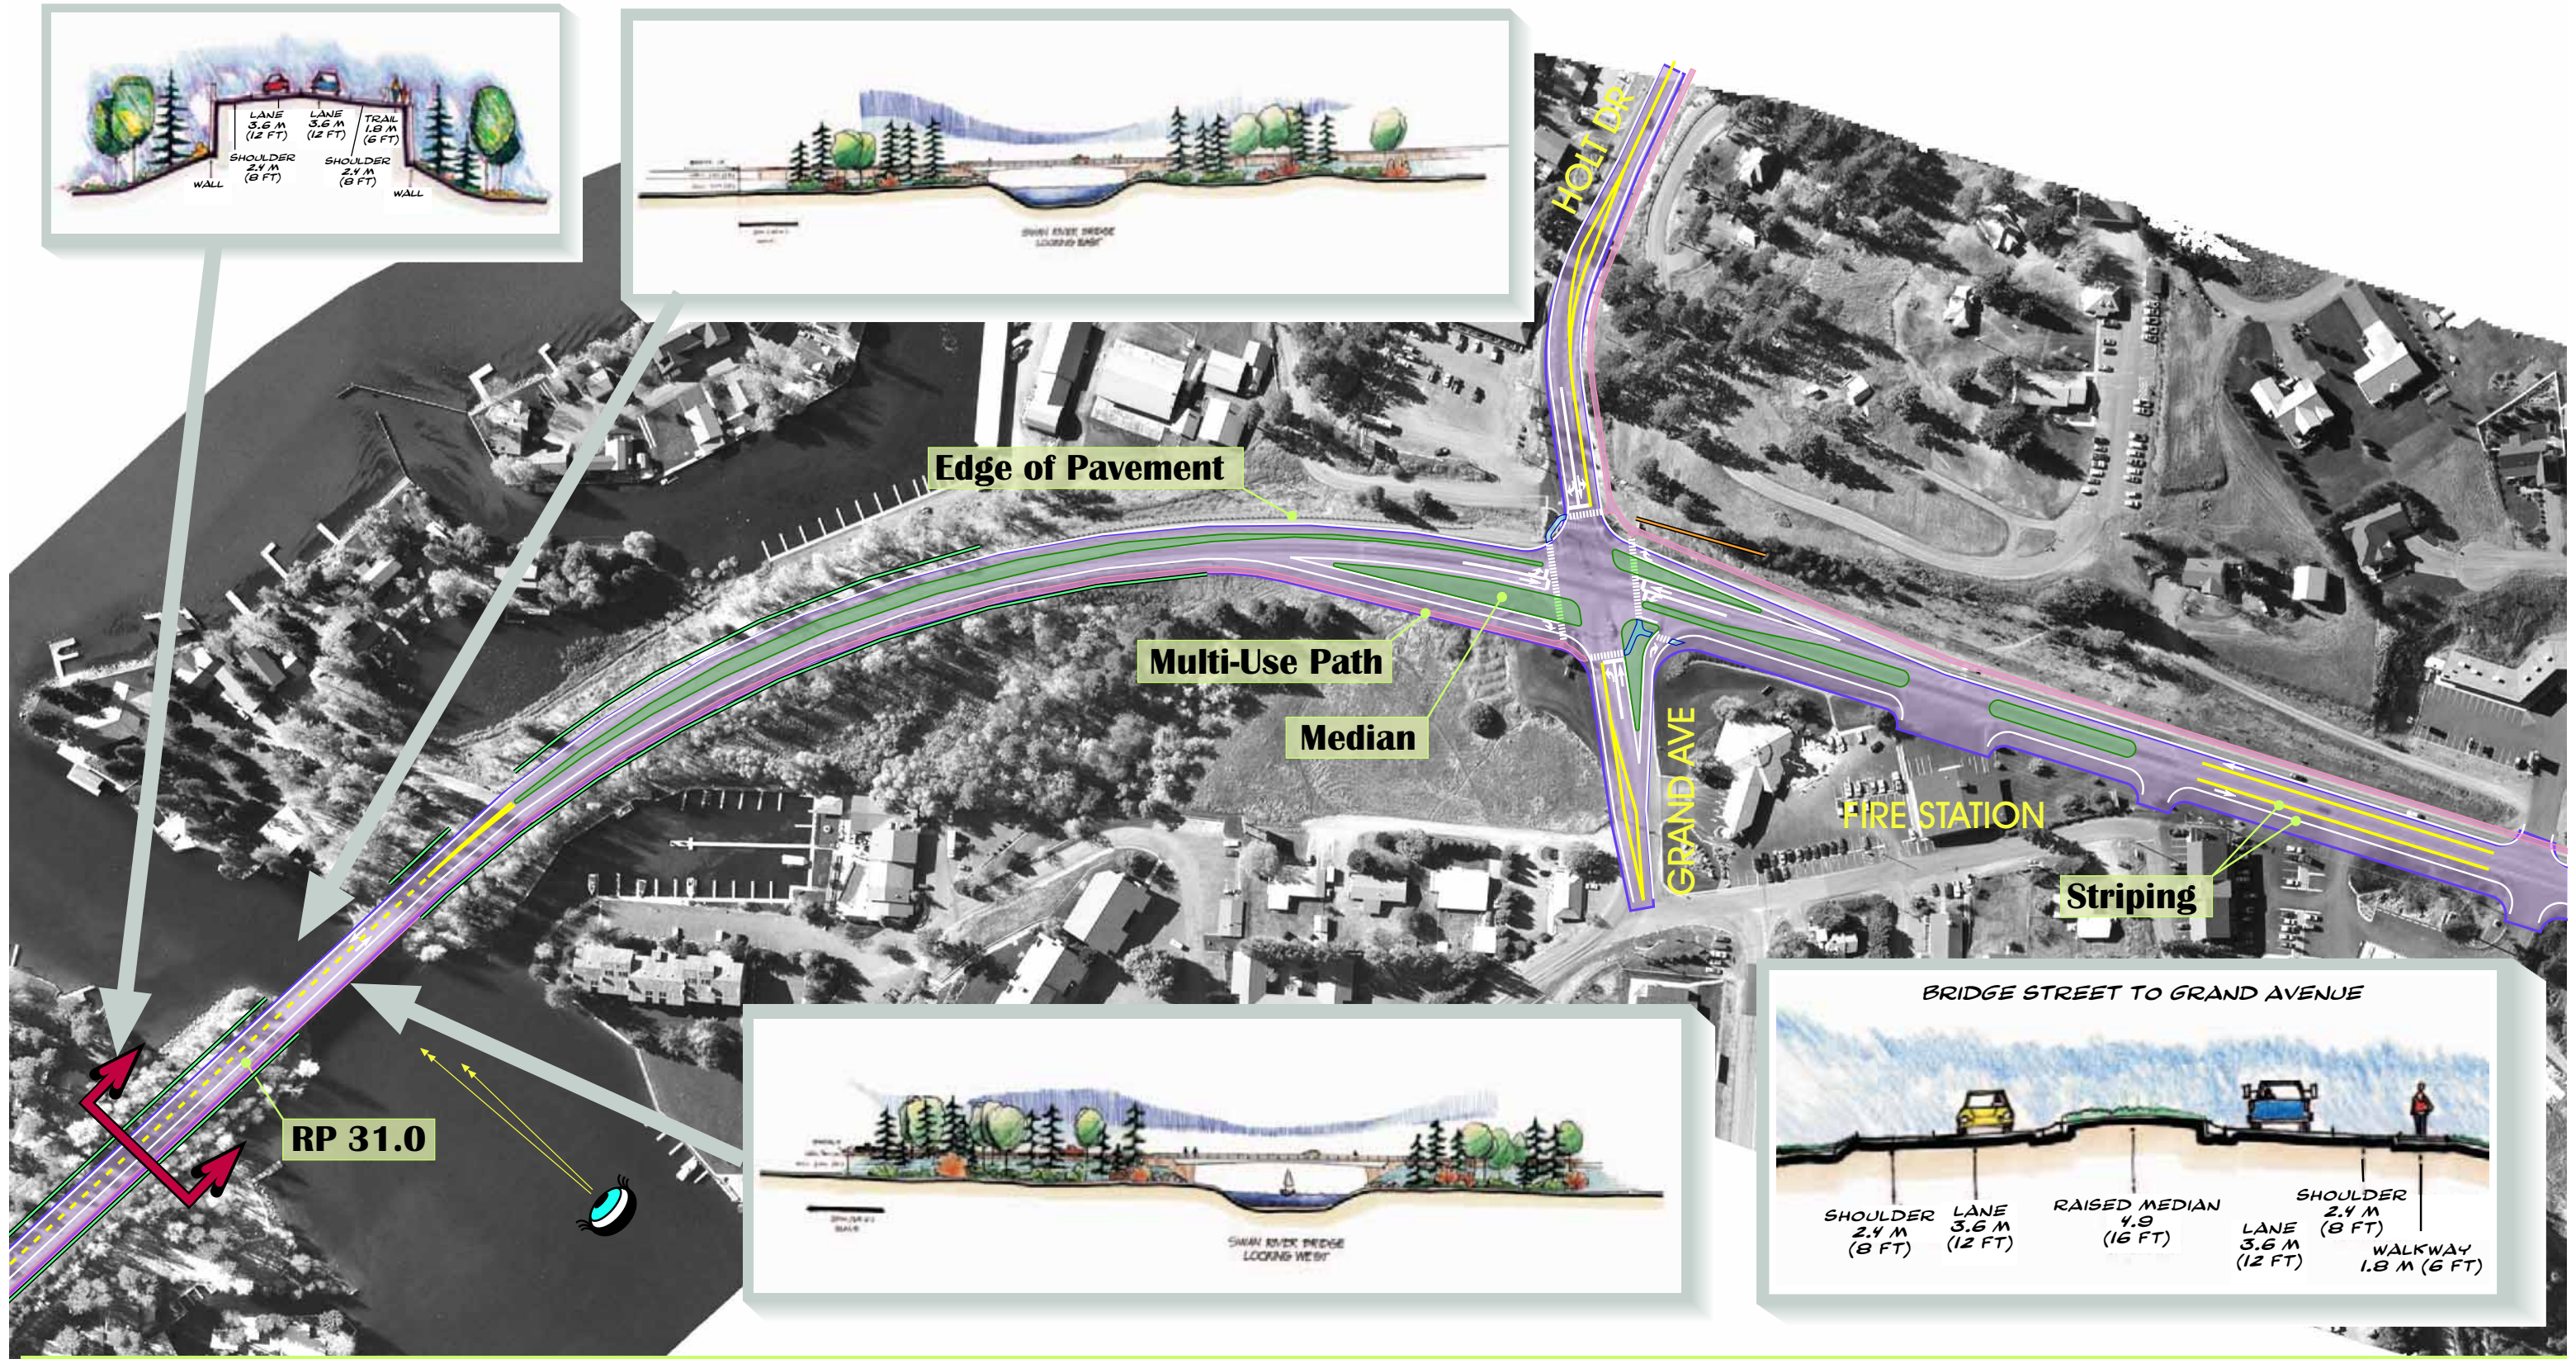


Fill Retaining Walls —
Cut Retaining Walls —

Walkway 1.8m (6 ft) —
Multi-Purpose Path 2.4m (8 ft) —

Figure B-10
Preferred Alternative

T:230003\Design\Freehand_graphics\EA2003\plan10.fh10

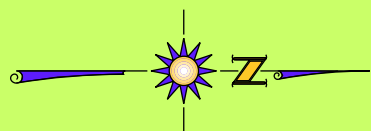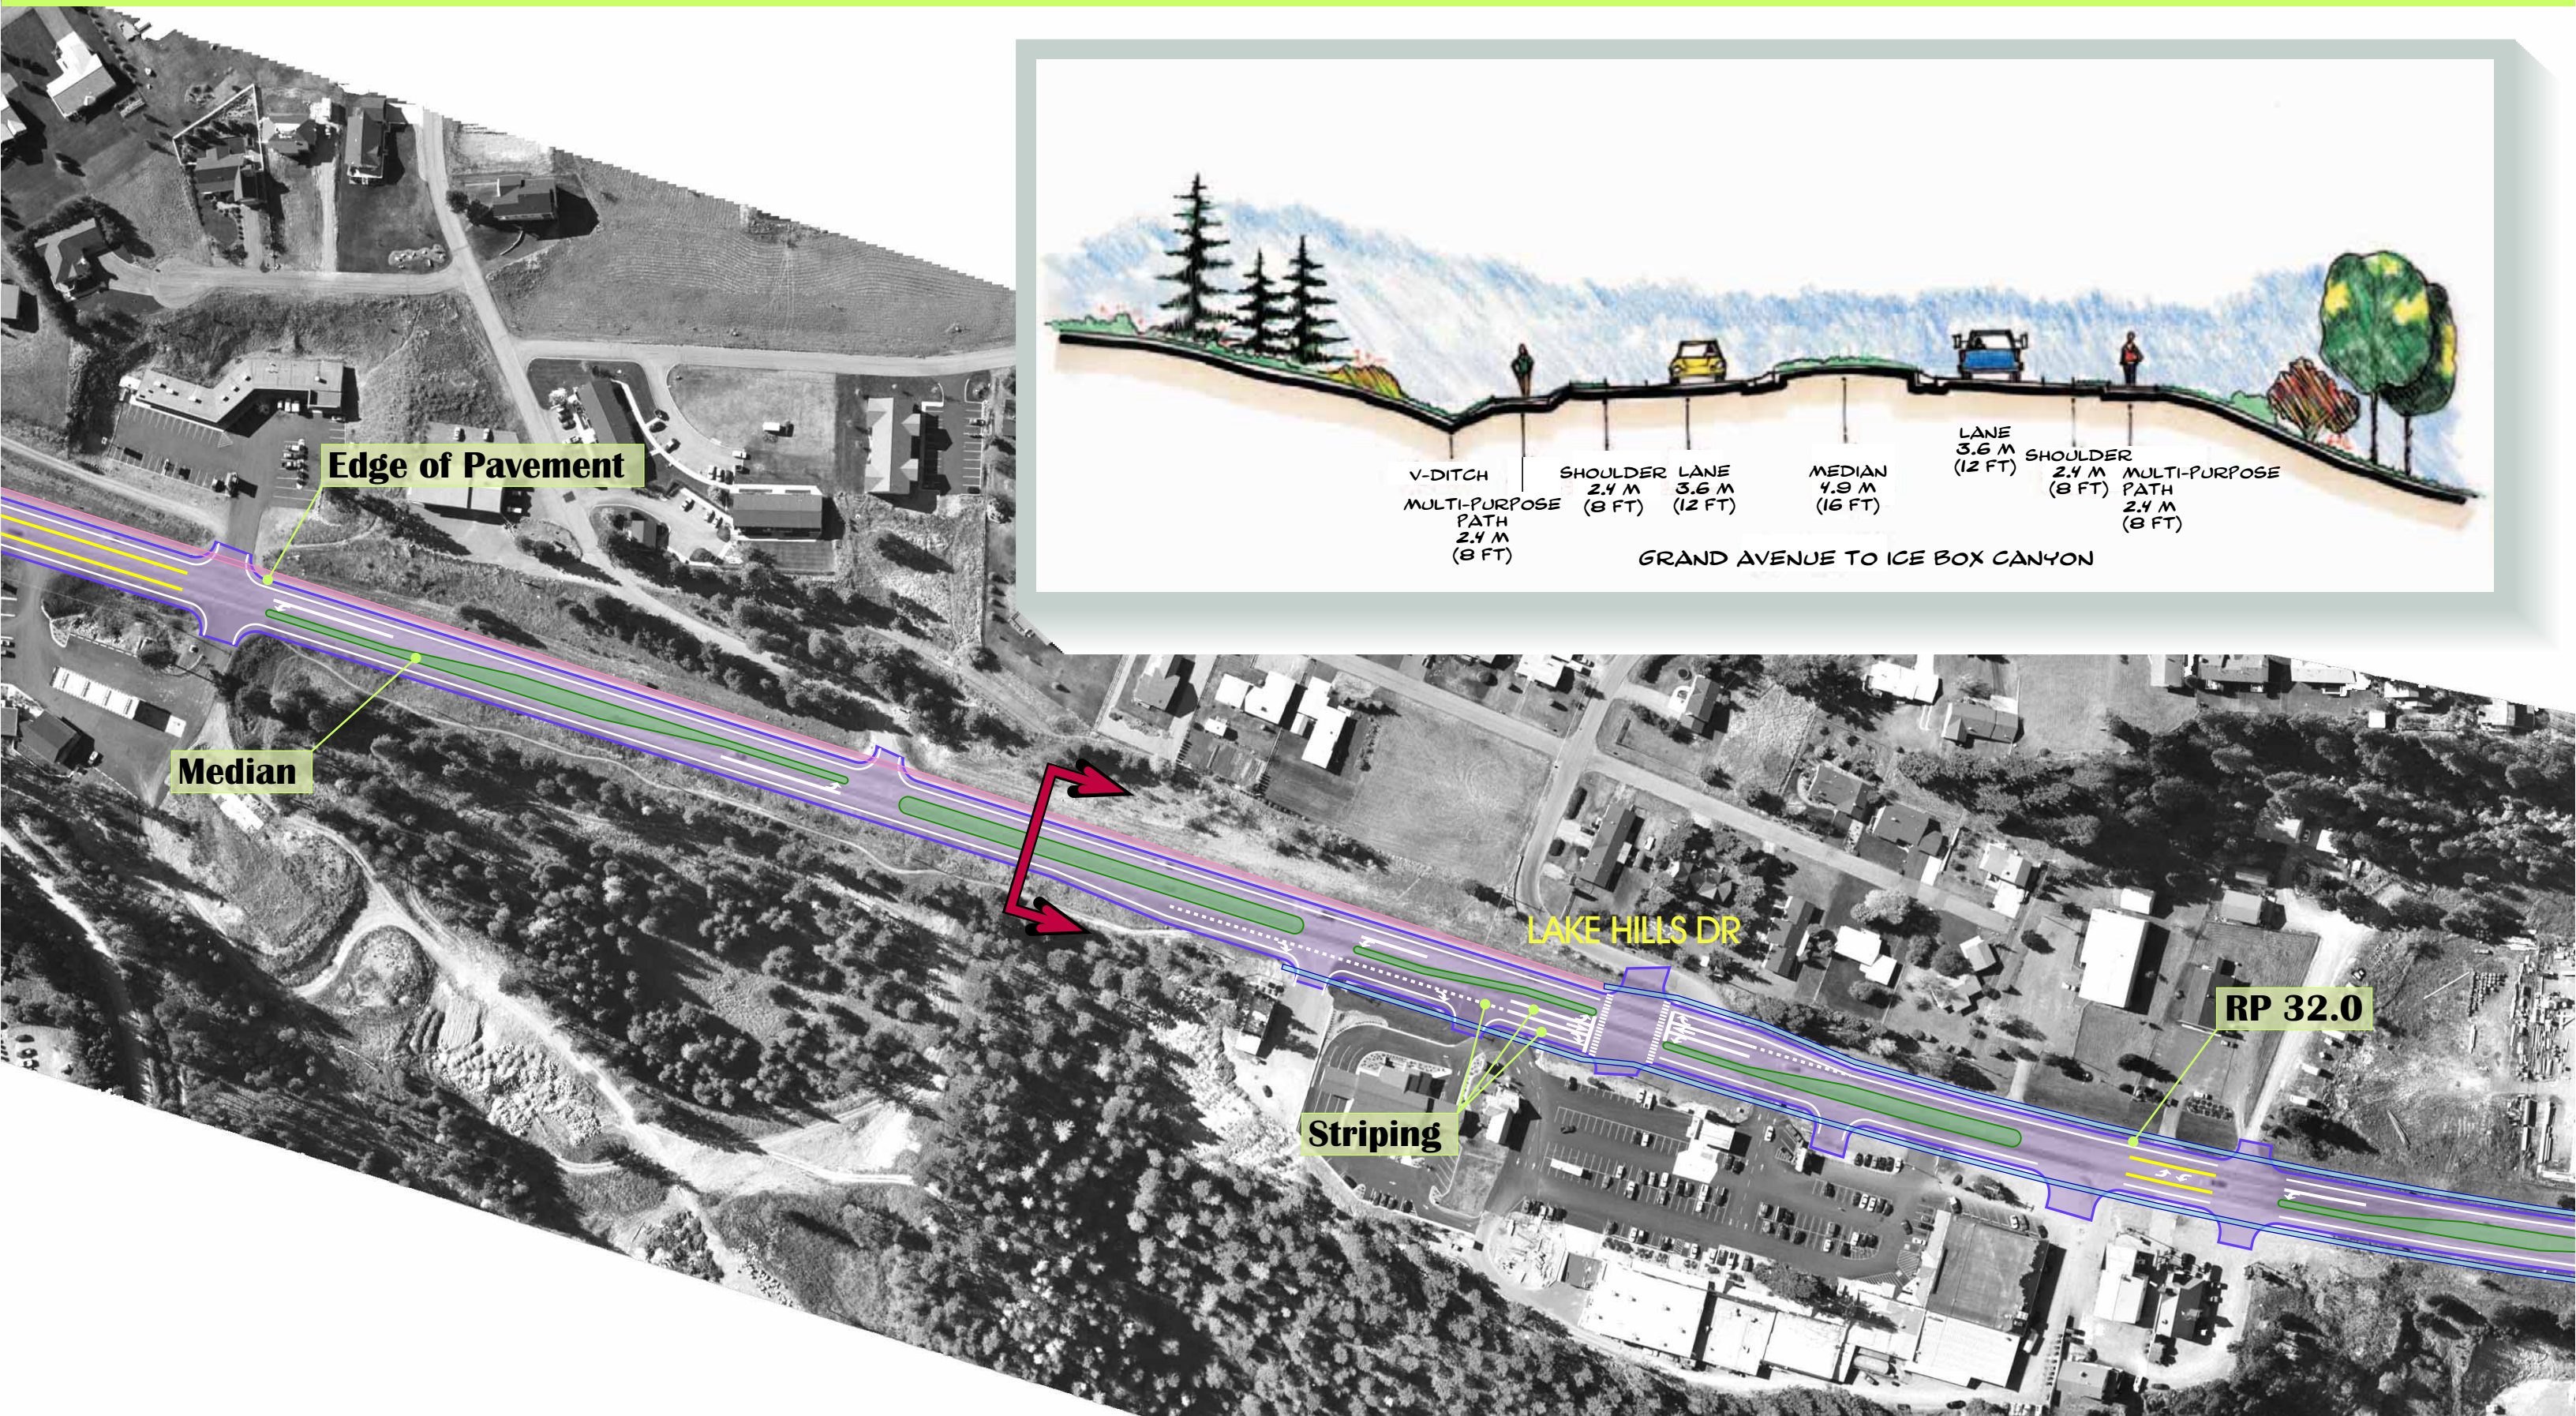



Fill Retaining Walls ———
Cut Retaining Walls ———

Walkway 1.8m (6 ft) ———
Multi-Purpose Path 2.4m (8 ft) ———

Figure B-11
Preferred Alternative

T:230003\Design\Freehand_graphics\EA2003\plan11.fh10

BIGFORK

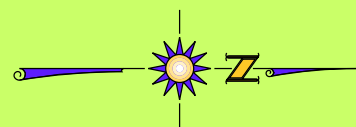
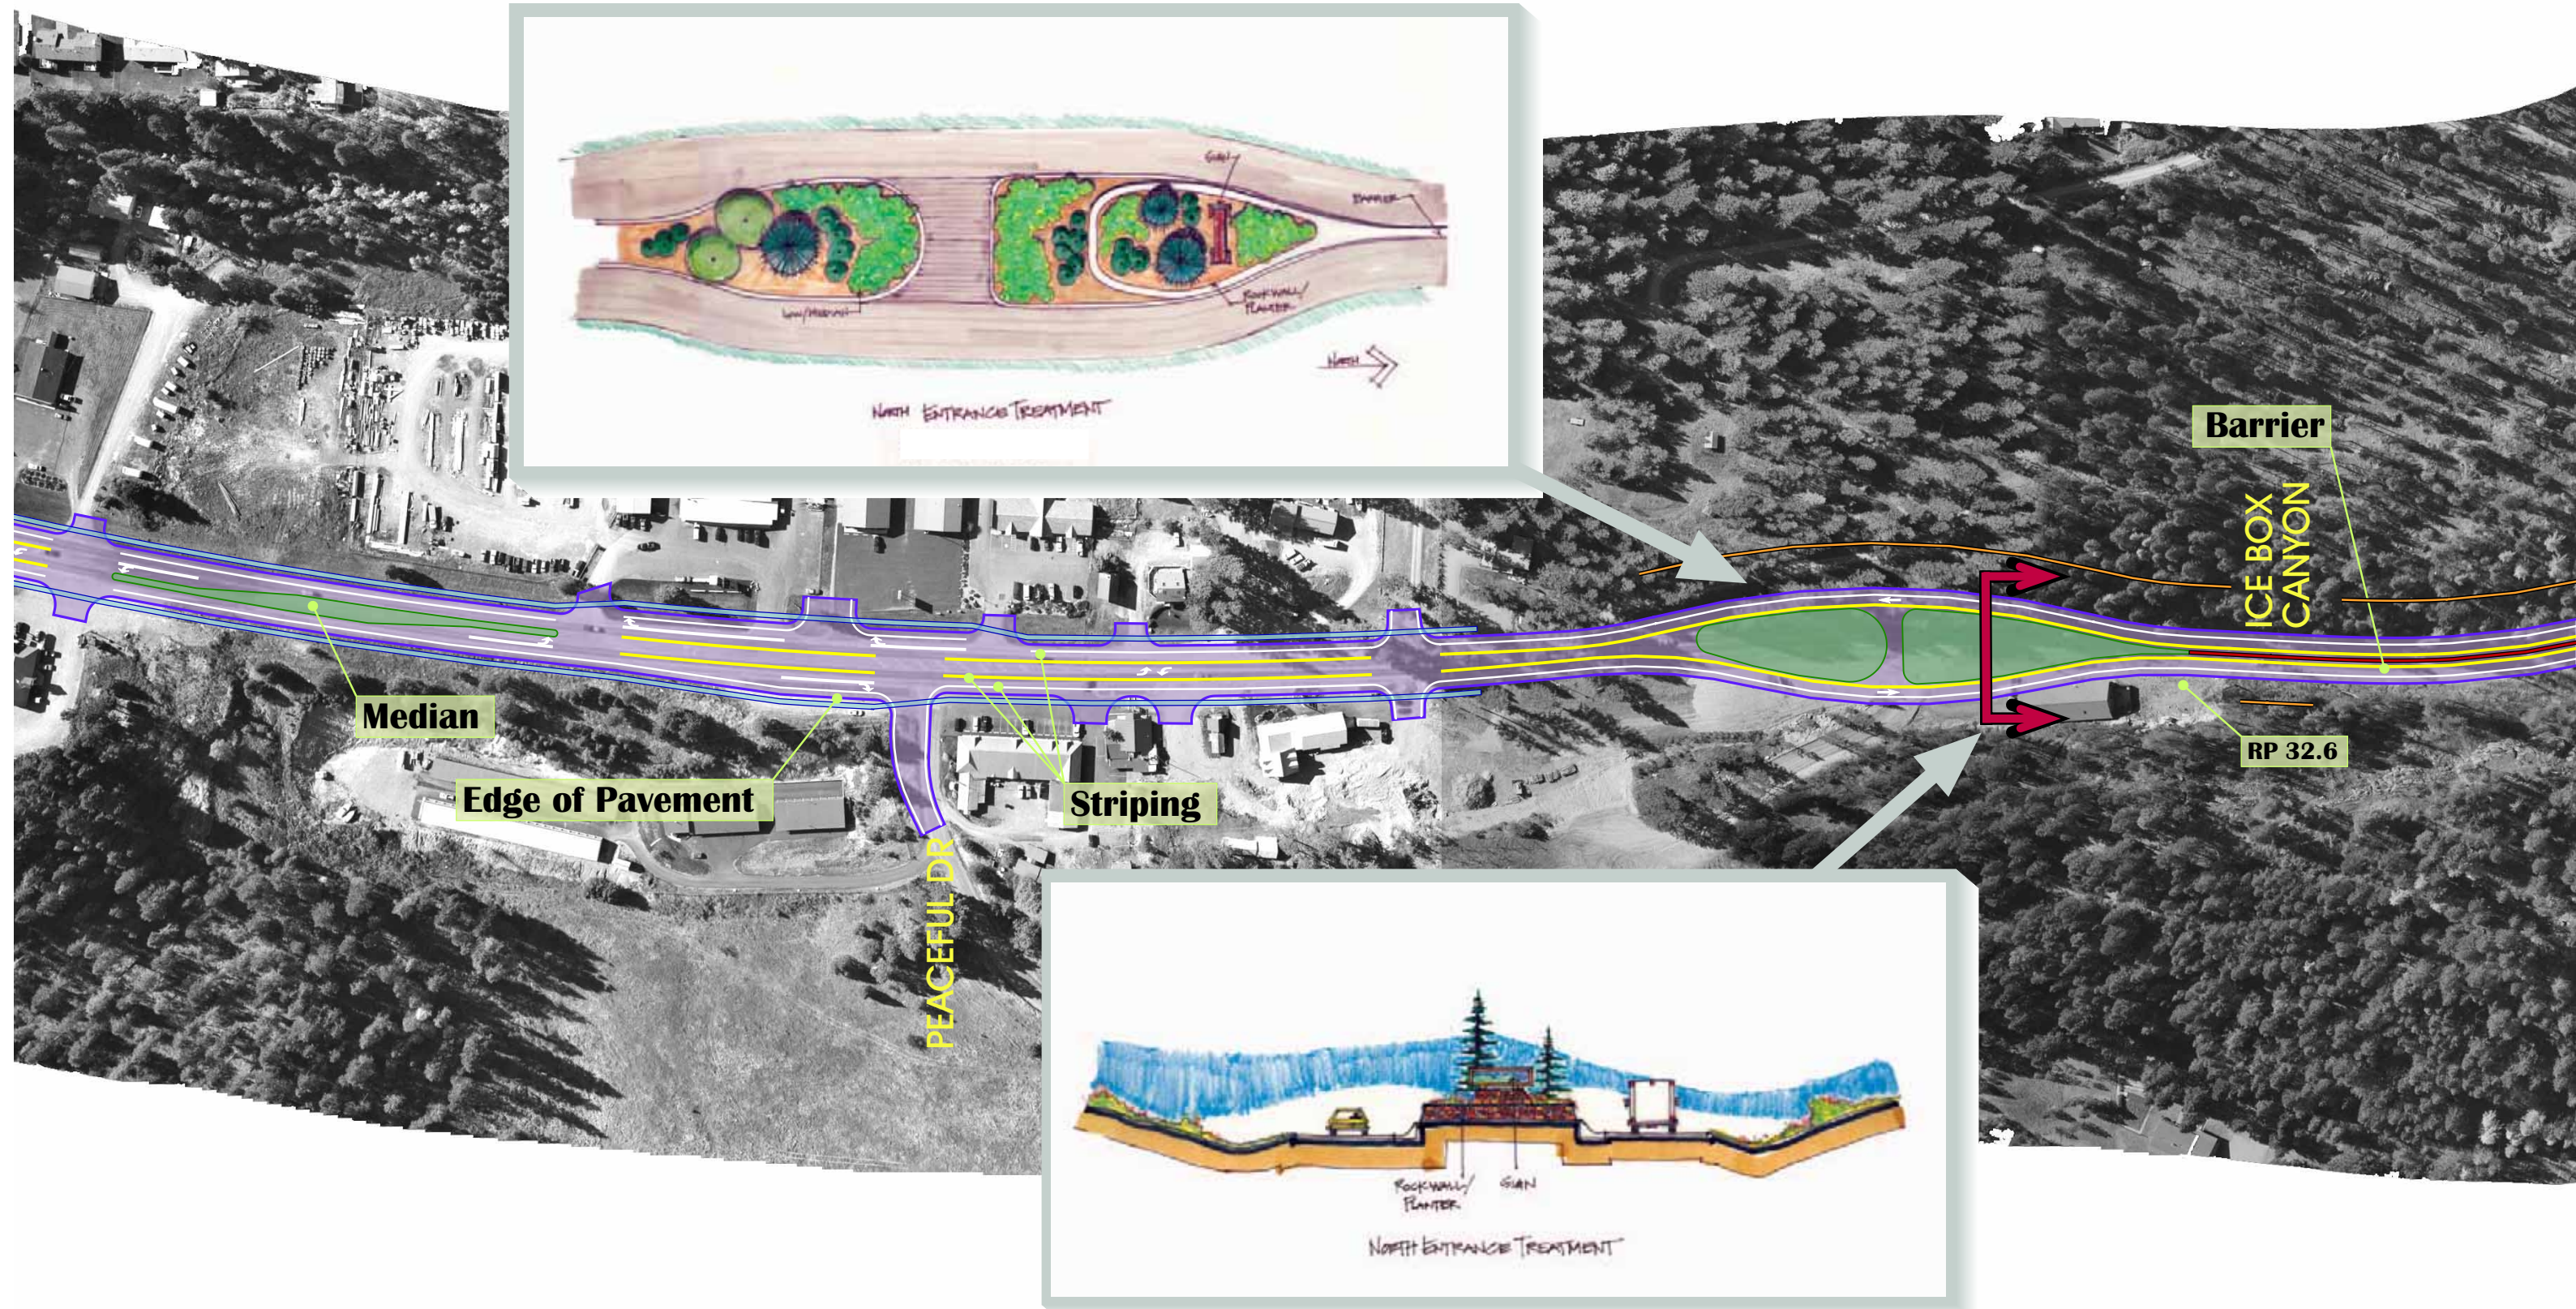


Fill Retaining Walls ———
Cut Retaining Walls ———

Walkway 1.8m (6 ft) ———
Multi-Purpose Path 2.4m (8 ft) ———

Figure B-12
Preferred Alternative

T:\230003\Design\Freehand_graphics\EA2003\plan12.fh10

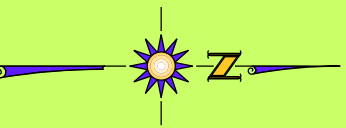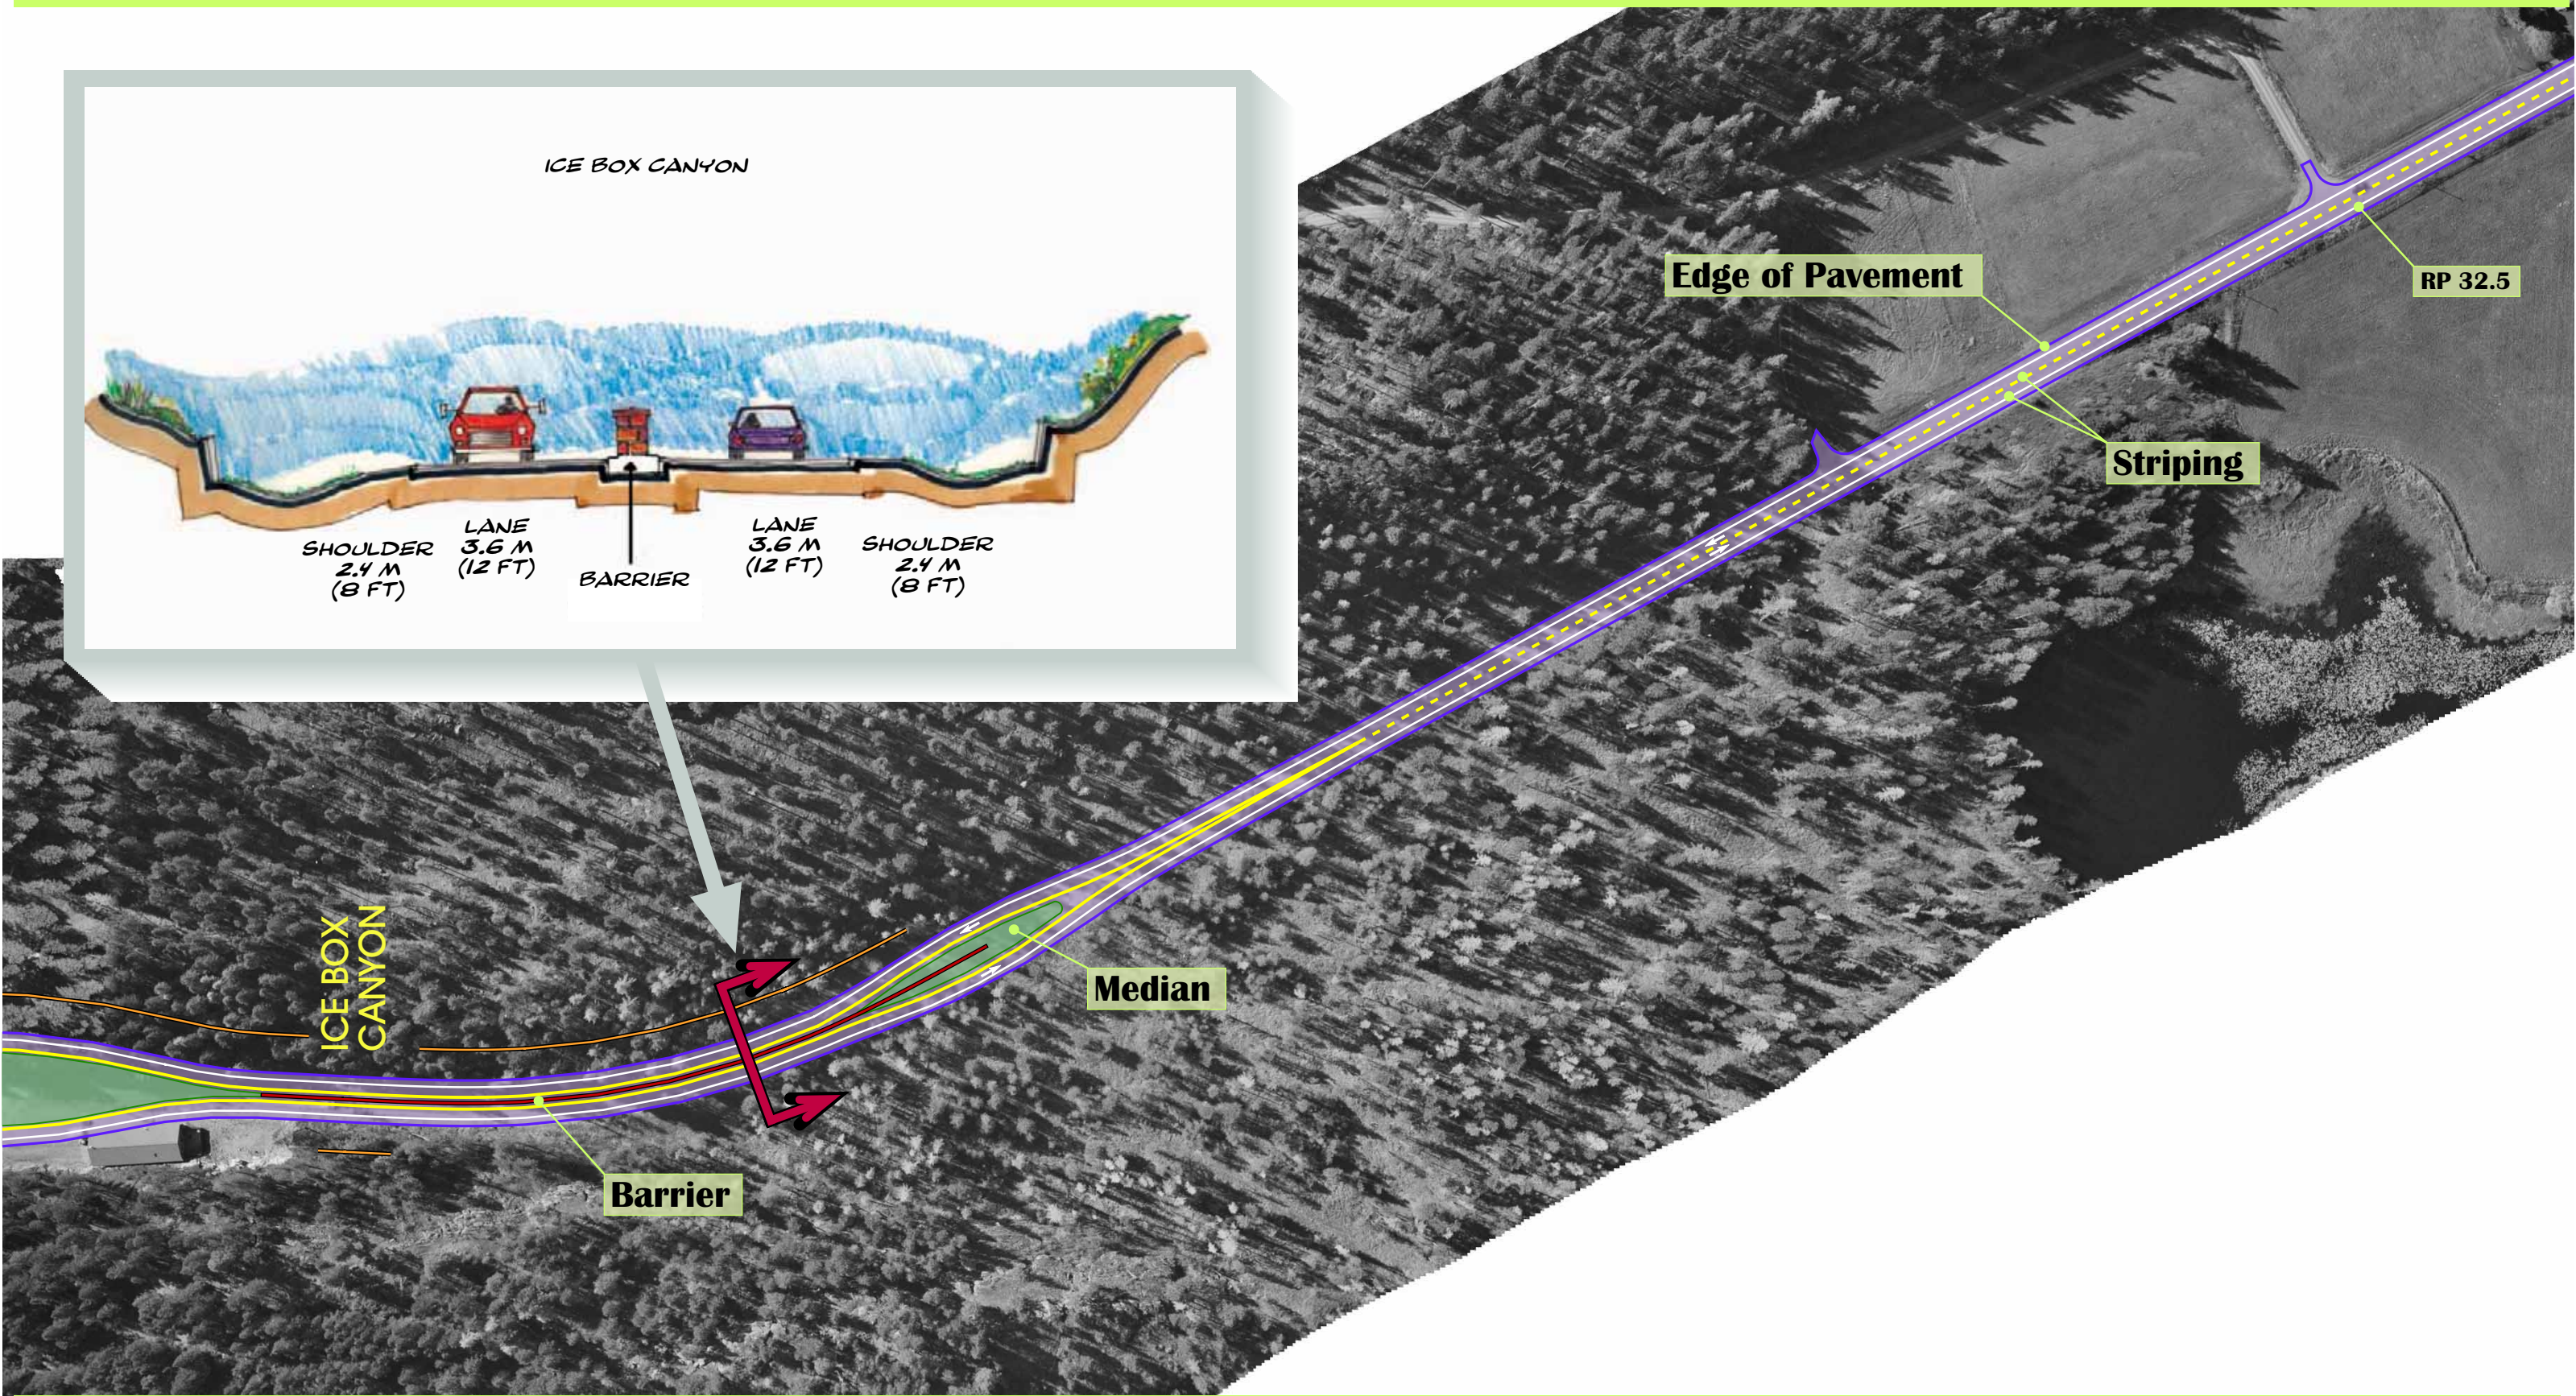


Fill Retaining Walls ———
Cut Retaining Walls ———

Walkway 1.8m (6 ft) ———
Multi-Purpose Path 2.4m (8 ft) ———

Figure B-13
Preferred Alternative

T:230003\Design\Freehand_graphics\EA2003\plan13.fh10

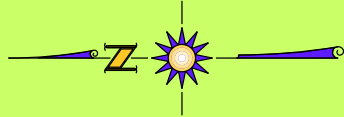

Fill Retaining Walls



Walkway 1.8m (6 ft)



Multi-Purpose Path 2.4m (8 ft)

Figure B-14
Preferred Alternative

T:\230003\Design\Freehand_graphics\EA2003\plan14.fh10