Appendix D

Truck Turns

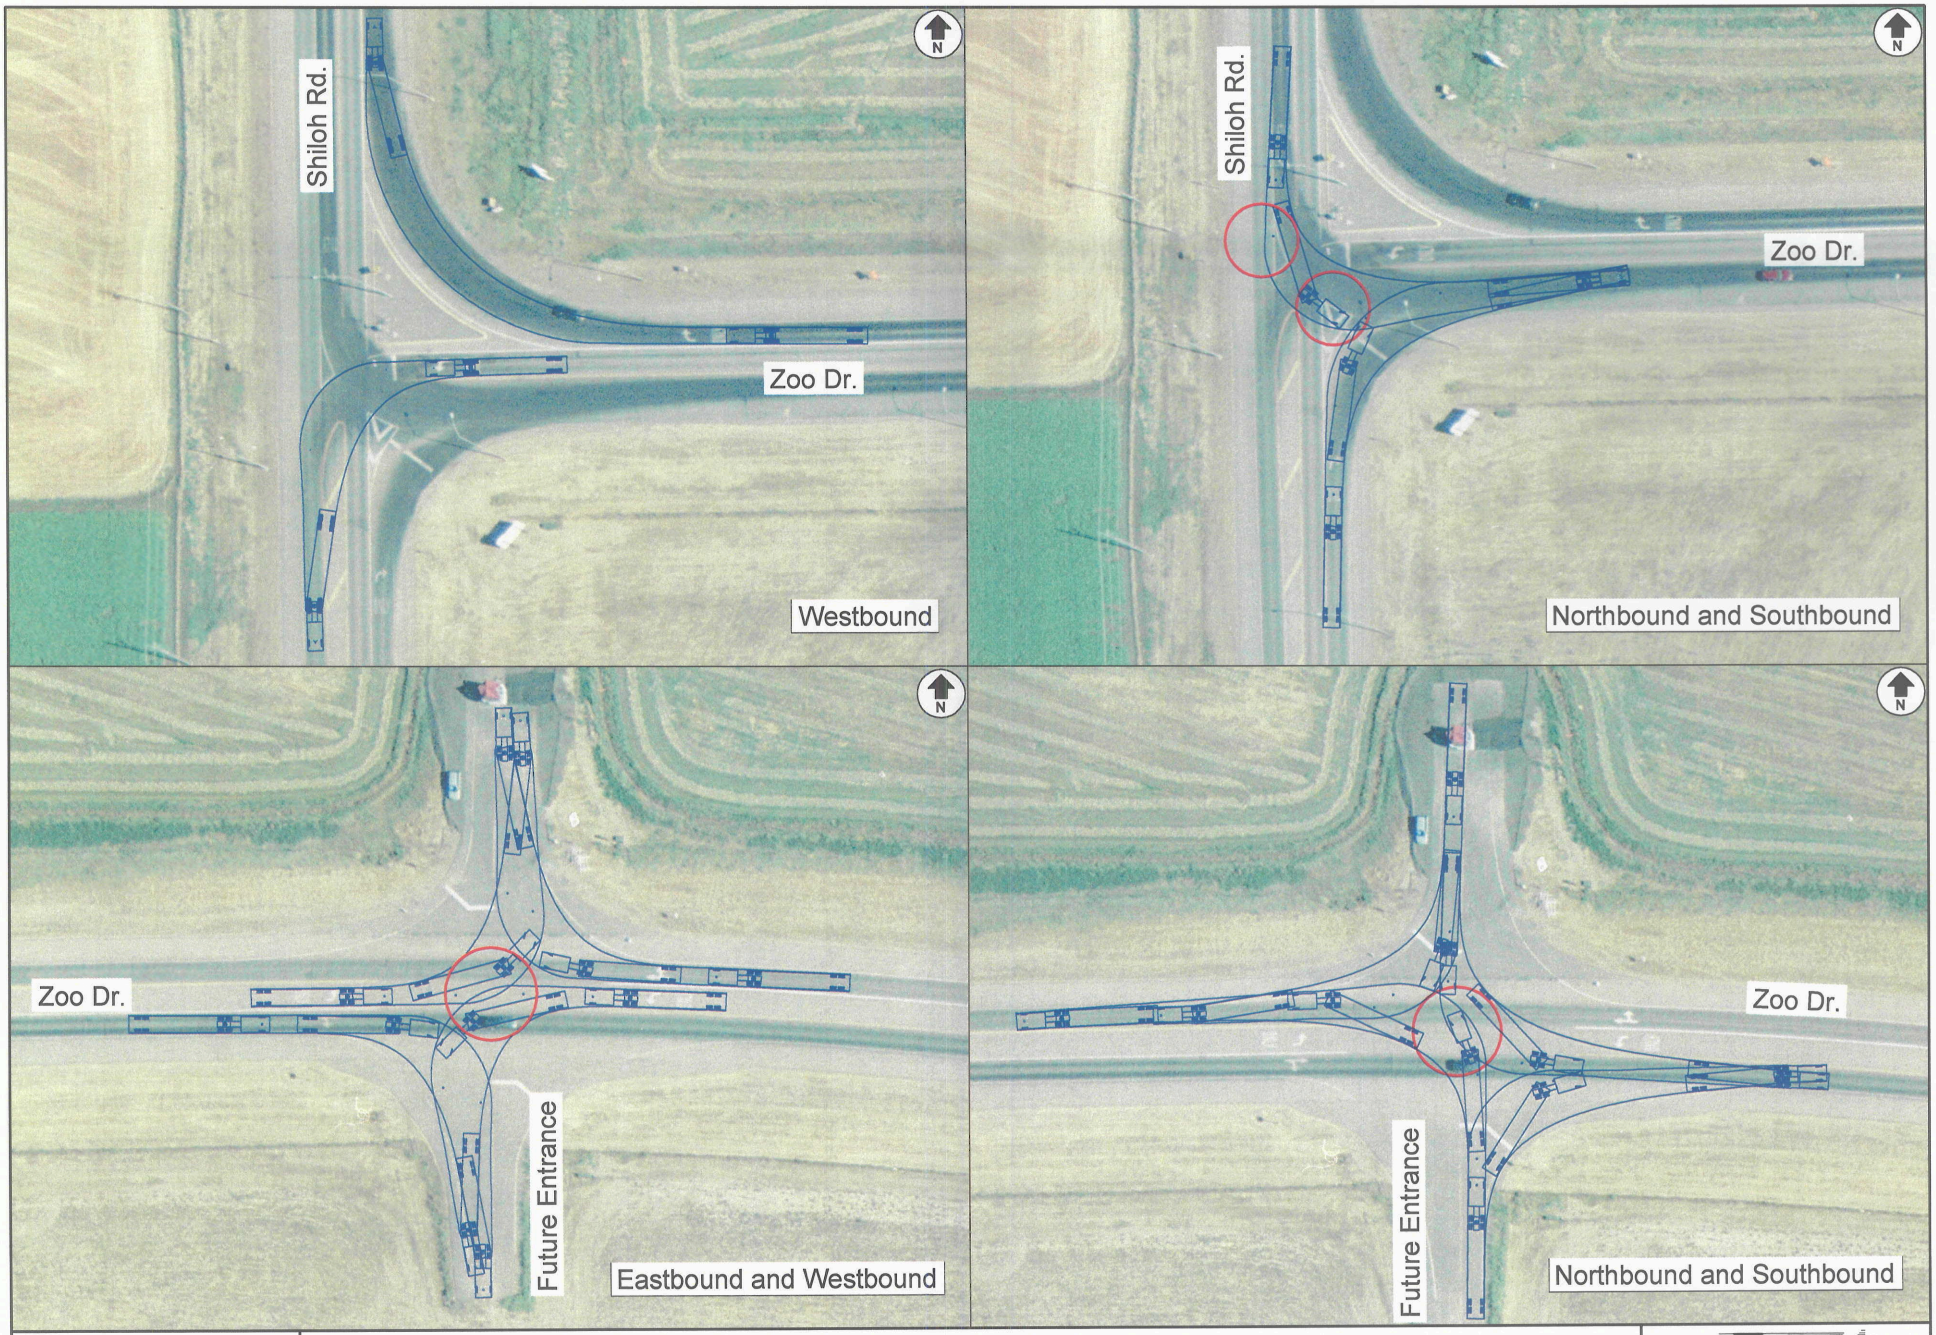

SEH
Project # AMTDOT0306

BILLINGS I-90 INTERCHANGE STUDY

WB-20 TRUCK TURNS - SHILOH INTERCHANGE EXIT 443

Scale	1"=100'	Date	March 2006	Drawn by	RAC	Figure	D-1A

MDT
serving you with pride
BILLINGS I-90
INTERCHANGE STUDY

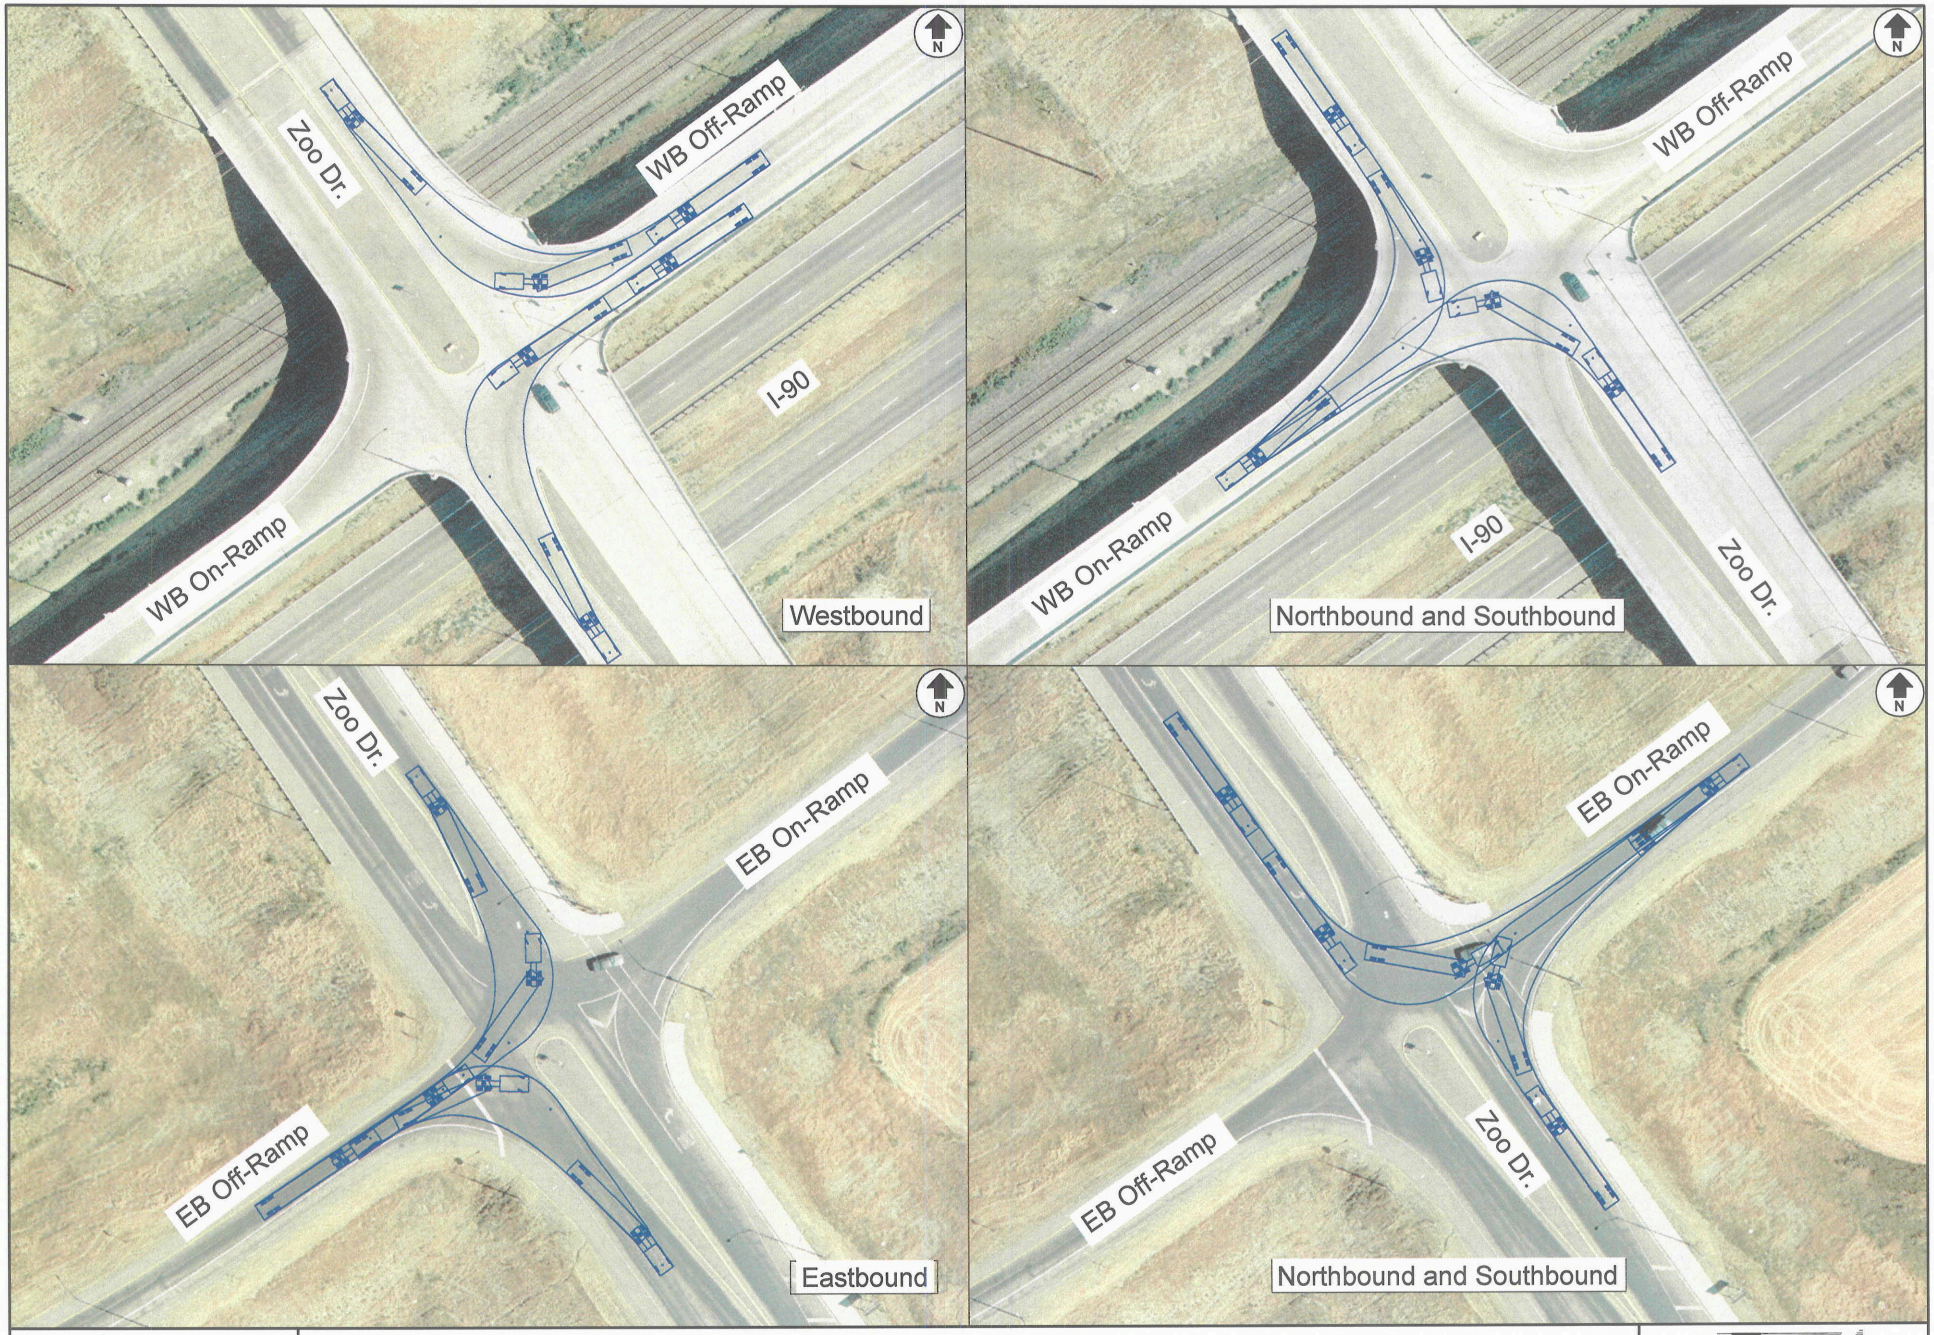

SEH
Project # AMTDOT0306

BILLINGS I-90 INTERCHANGE STUDY

WB-20 TRUCK TURNS - SHILOH INTERCHANGE EXIT 443

Scale	1"=100'	Date	March 2006	Drawn by	RAC	Figure	D-1B

MDT serving you with pride
BILLINGS I-90 INTERCHANGE STUDY

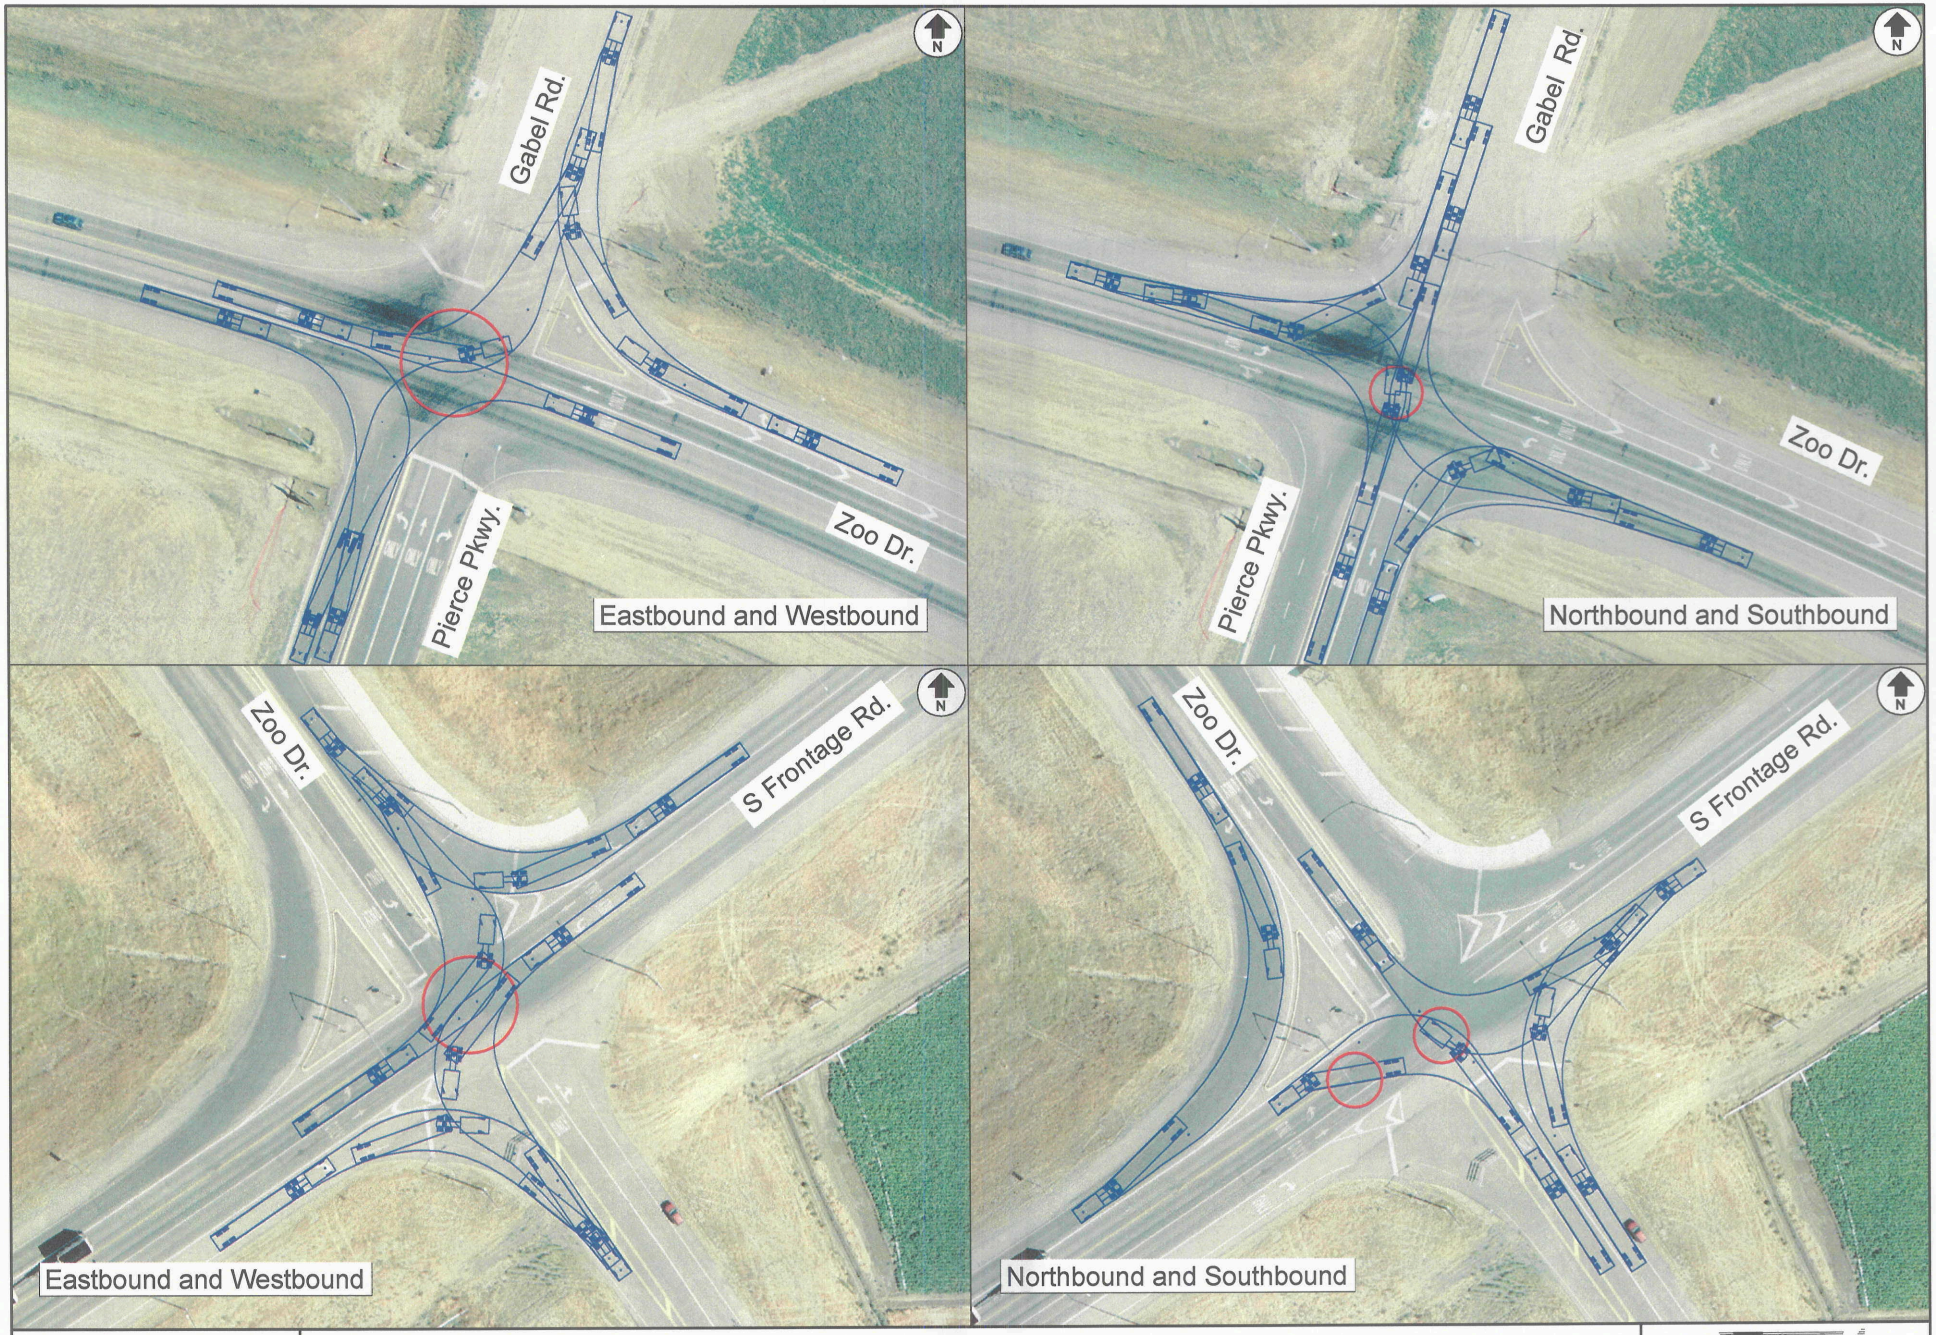

SEH
Project # AMTDOT0306

BILLINGS I-90 INTERCHANGE STUDY

WB-20 TRUCK TURNS - SHILOH INTERCHANGE EXIT 443

Scale	1"=100'	Date	March 2006	Drawn by	RAC	Figure	D-1C

MDT
serving you with pride
BILLINGS I-90
INTERCHANGE STUDY

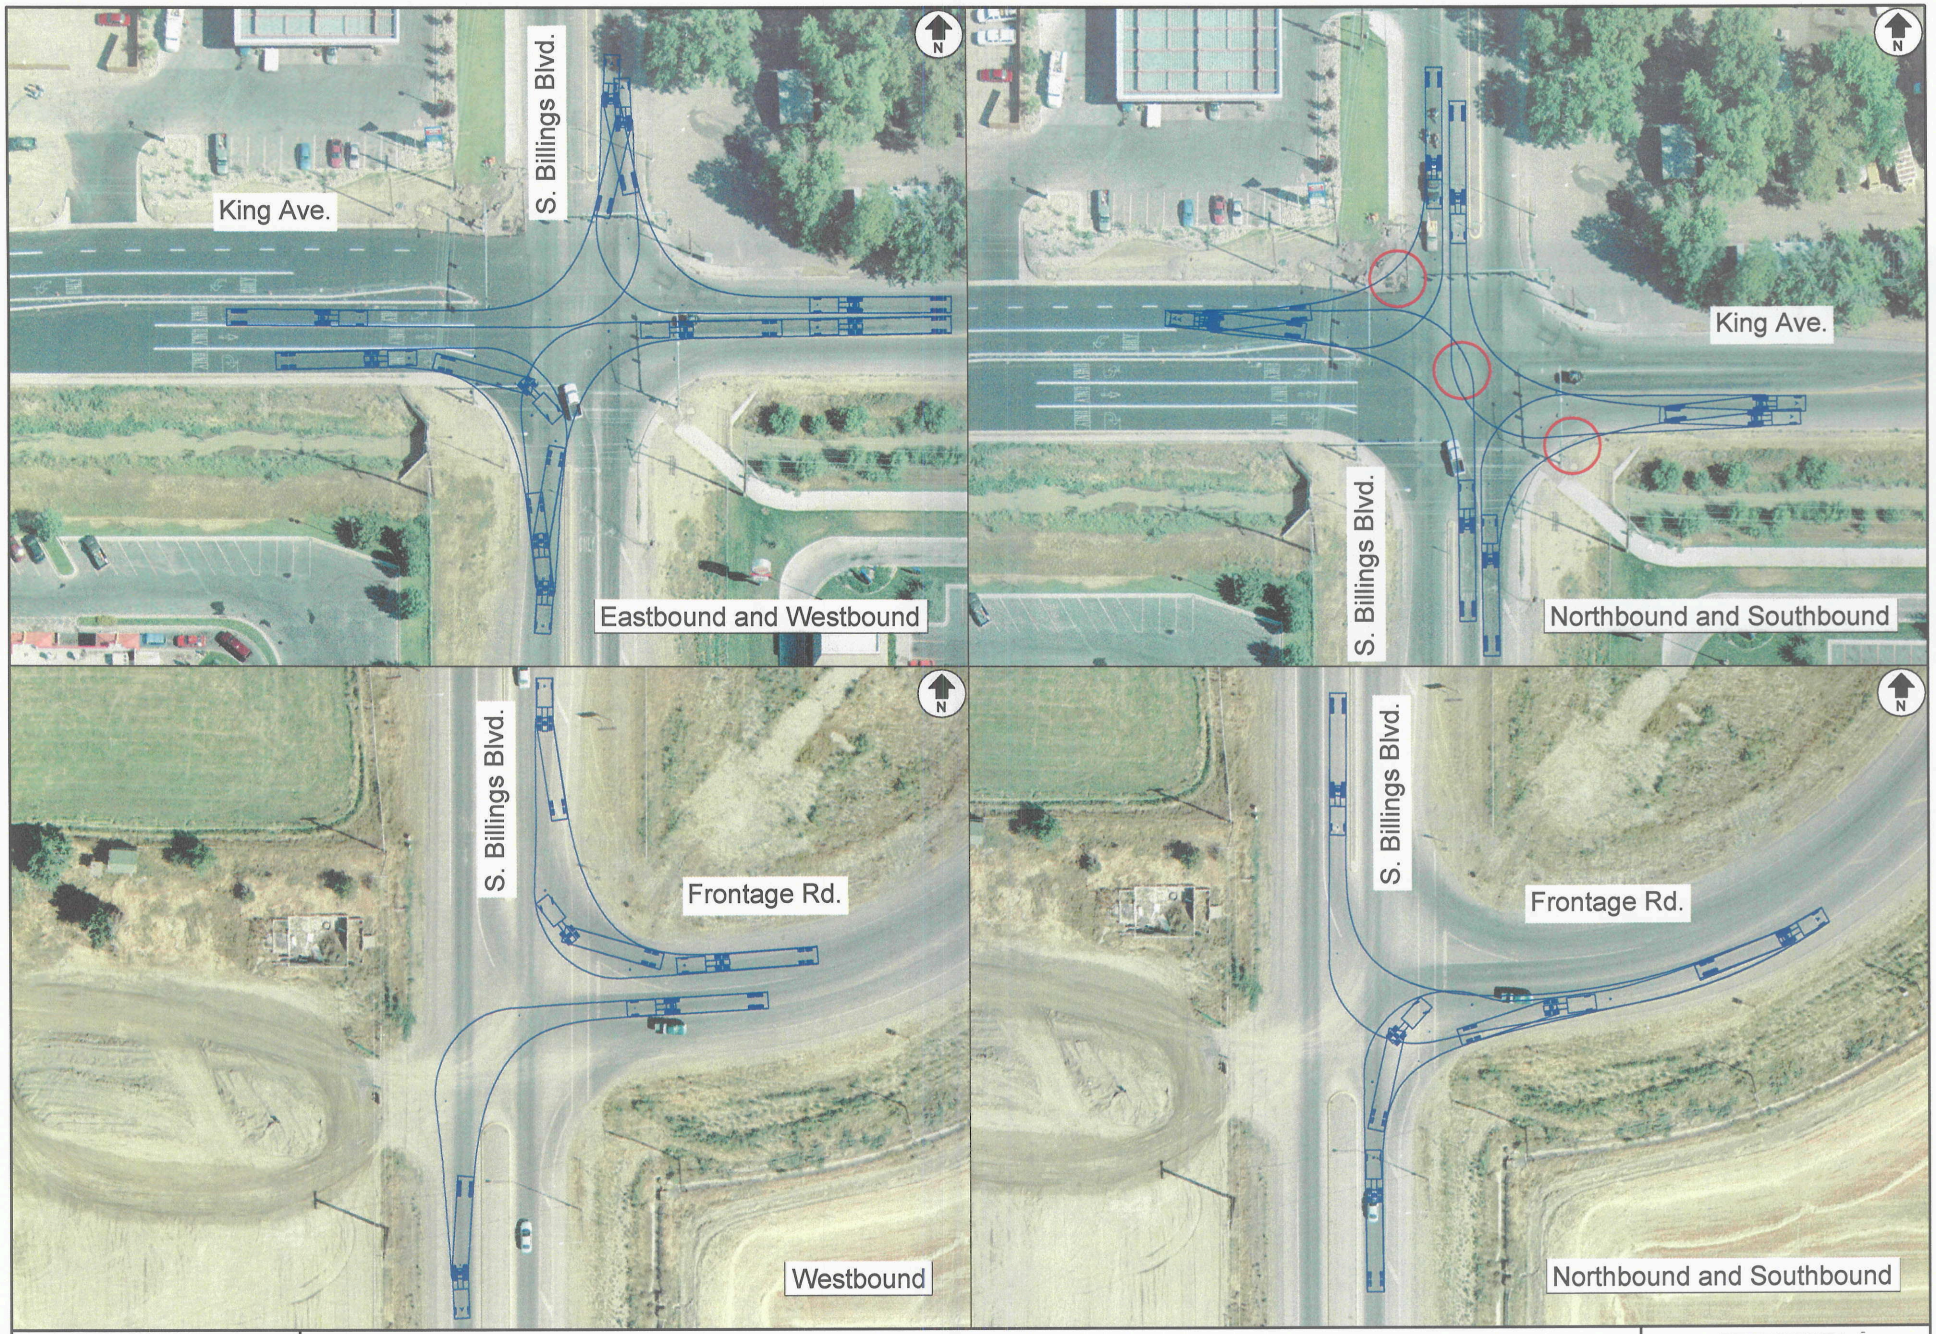

SEH
Project # AMTDOT0306

BILLINGS I-90 INTERCHANGE STUDY

WB-20 TRUCK TURNS - SOUTH BILLINGS BOULEVARD INTERCHANGE EXIT 447

Scale	1"=100'	Date	March 2006	Drawn by	RAC	Figure	D-2A

MDT
serving you with pride
BILLINGS I-90
INTERCHANGE STUDY

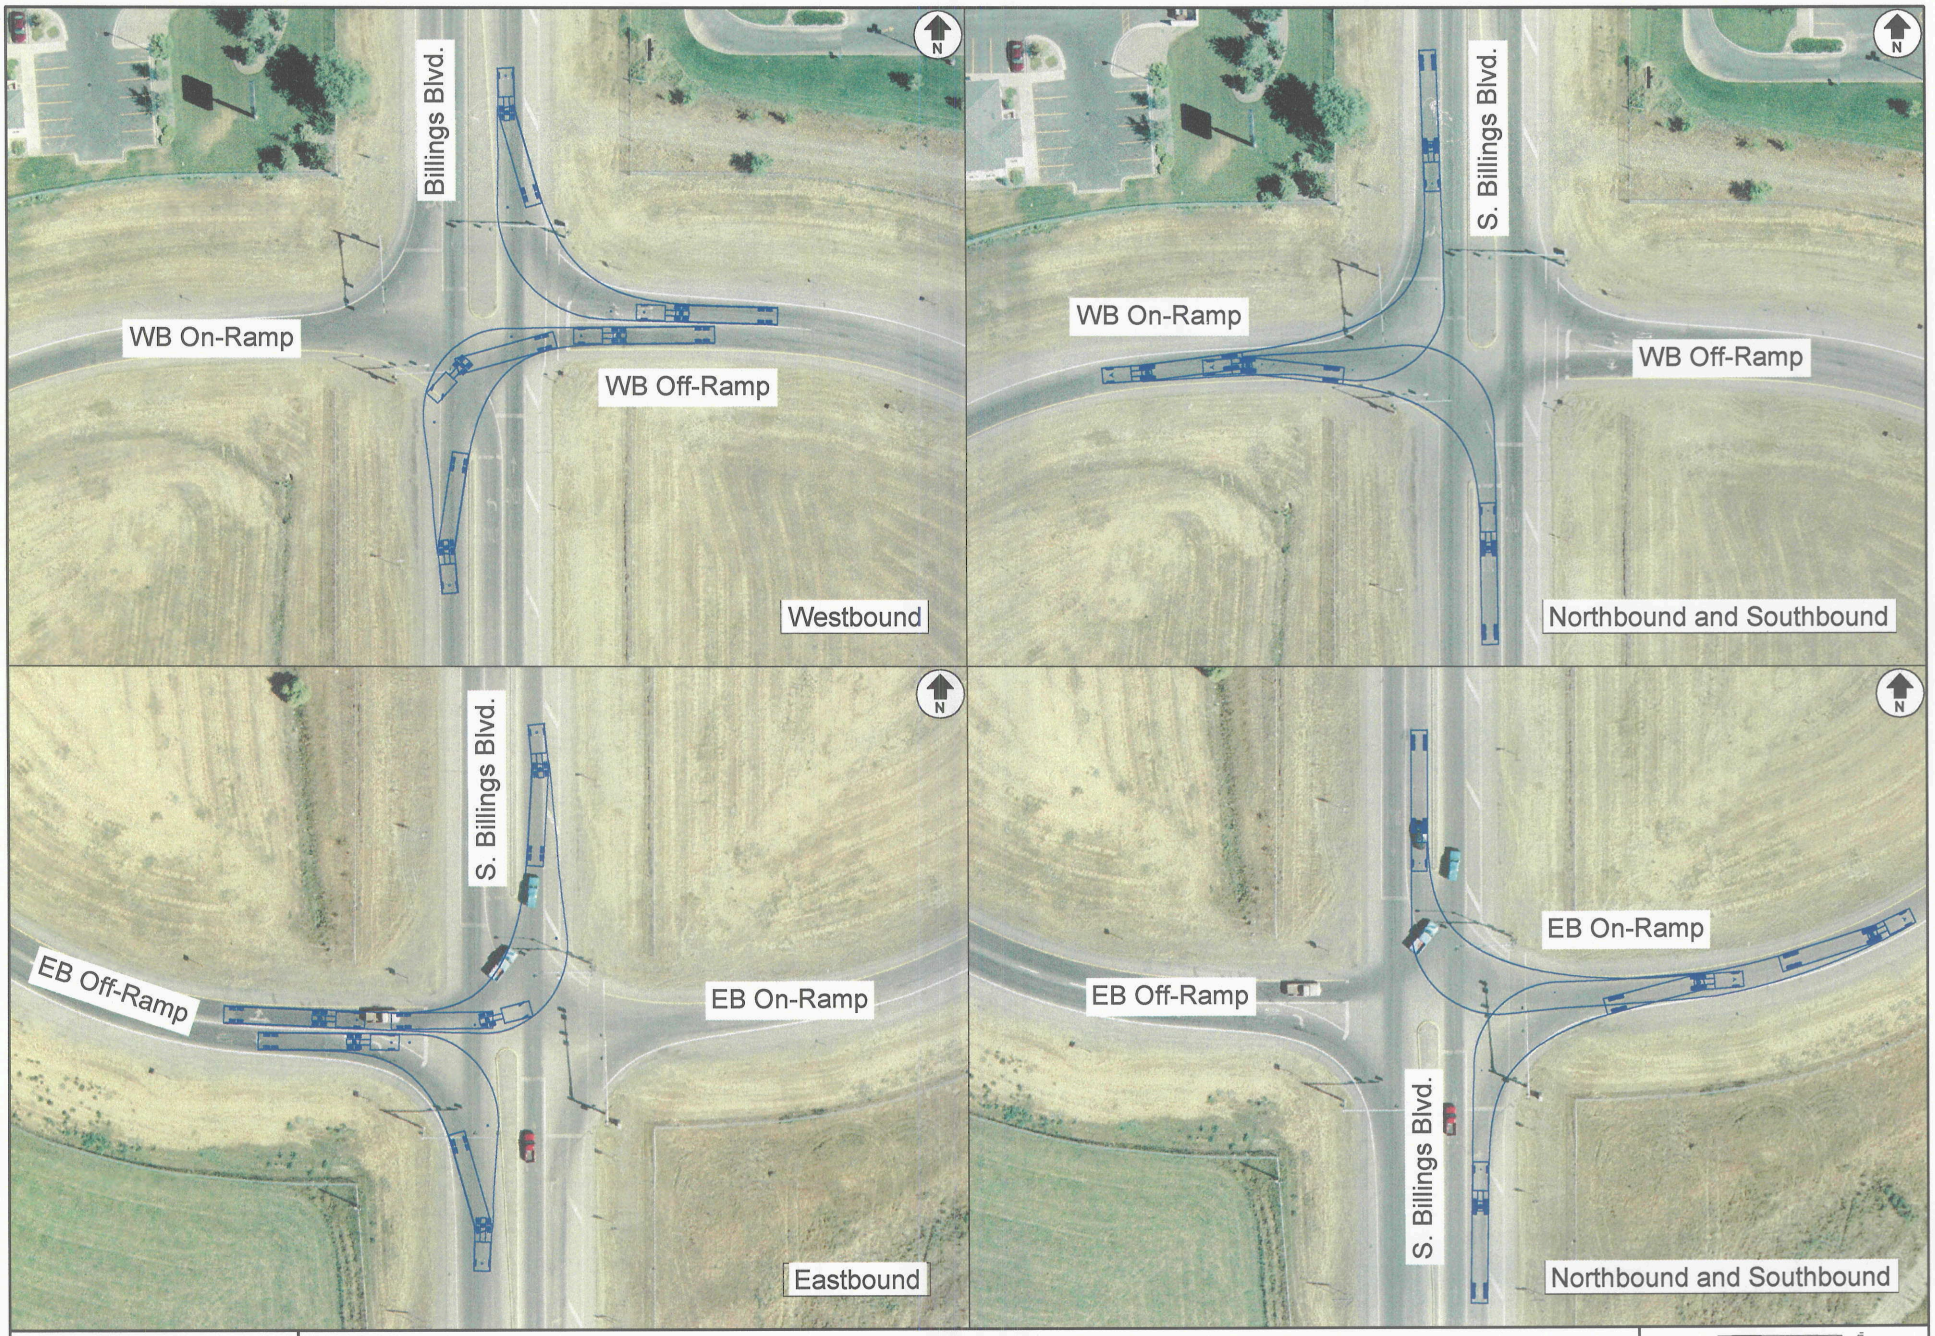

SEH
Project # AMTDOT0306

BILLINGS I-90 INTERCHANGE STUDY

WB-20 TRUCK TURNS - SOUTH BILLINGS BOULEVARD INTERCHANGE EXIT 447

Scale	1"=100'	Date	March 2006	Drawn by	RAC	Figure	D-2B

MDT
serving you with pride
BILLINGS I-90
INTERCHANGE STUDY

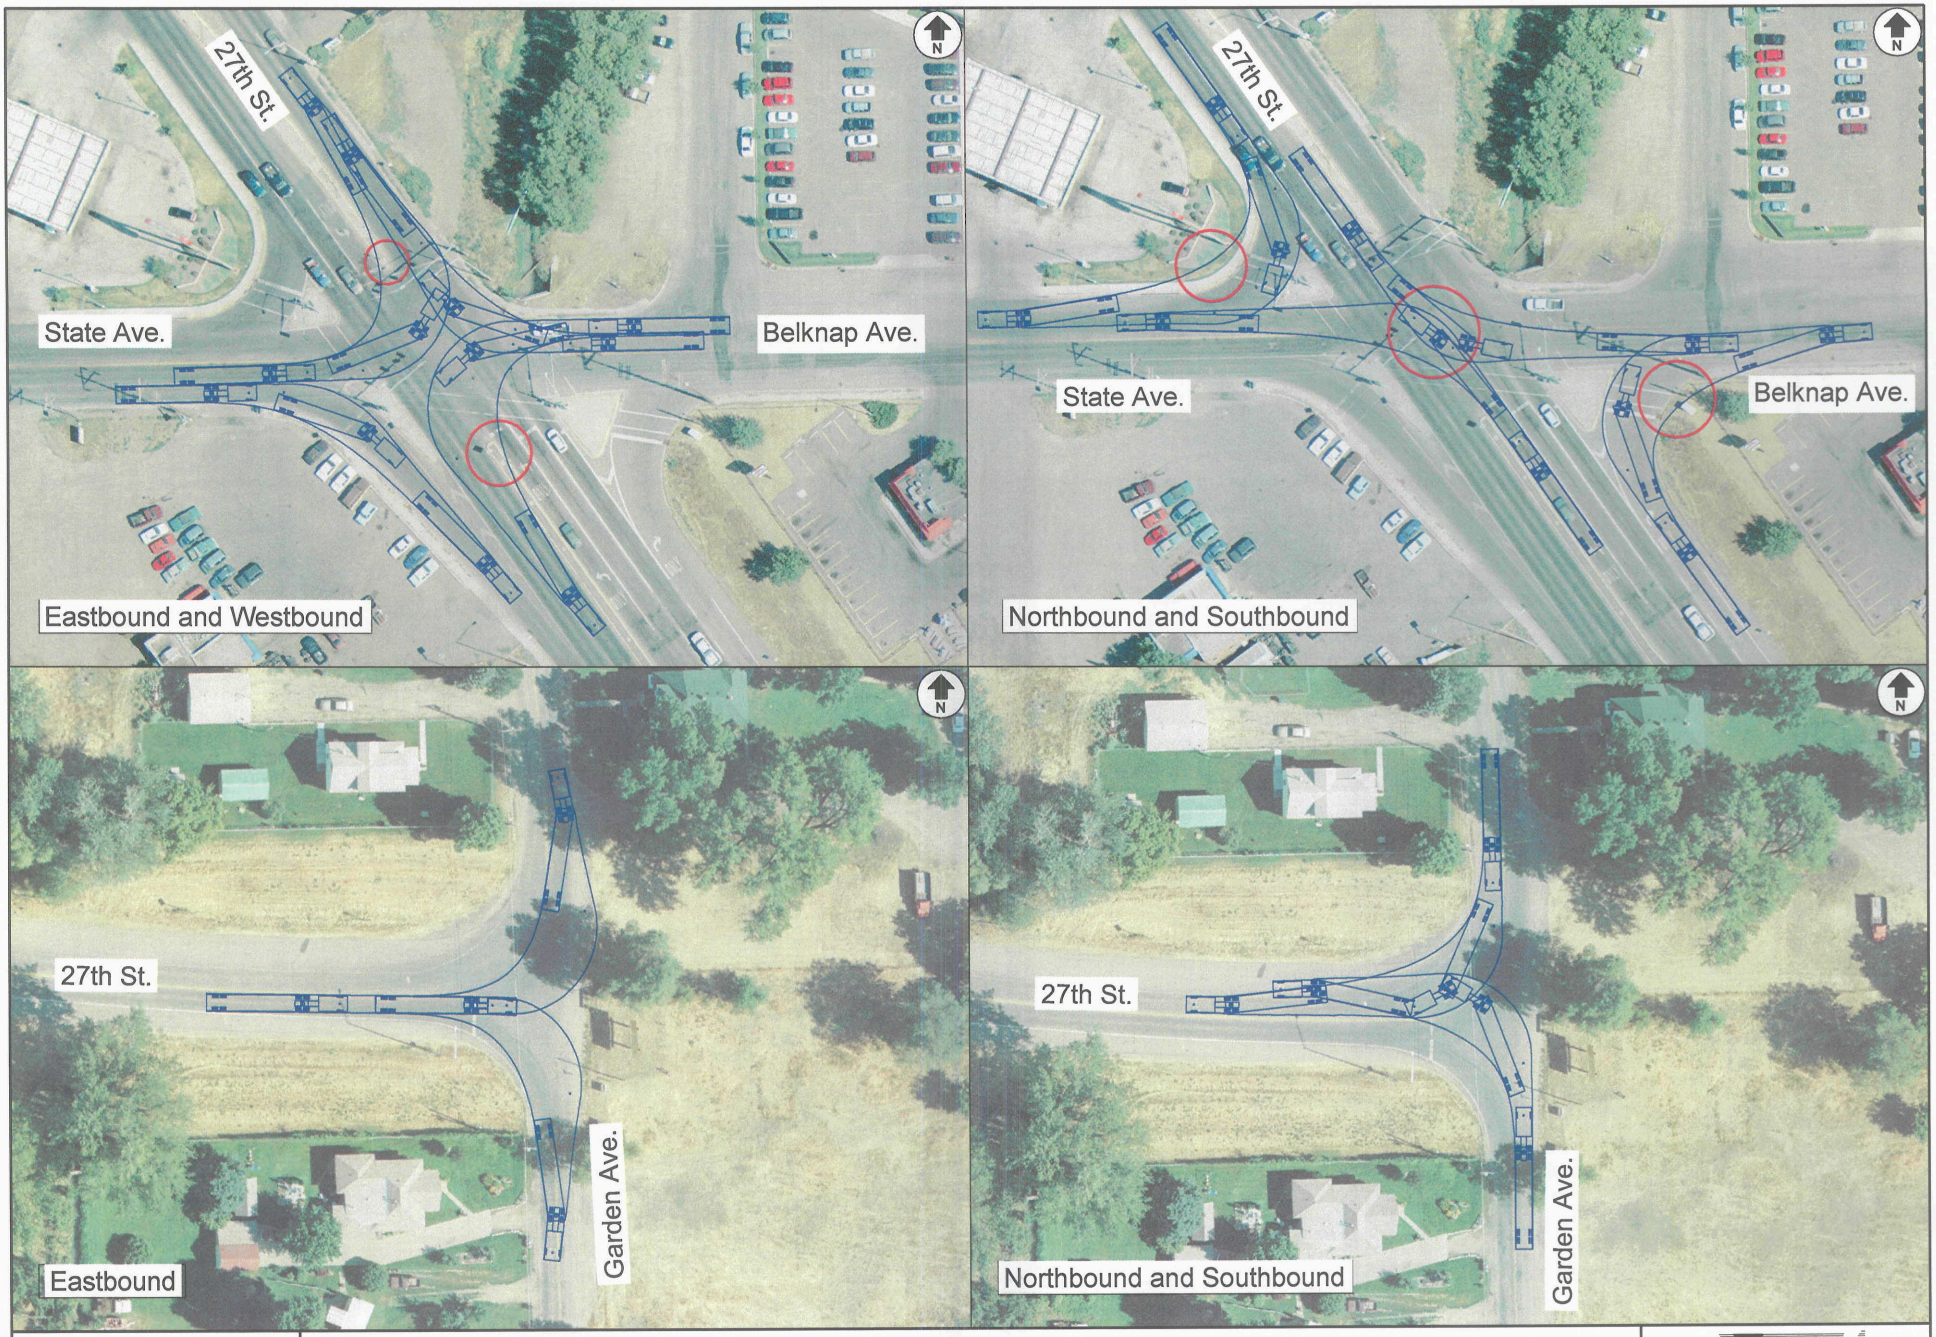

SEH
Project # AMTDOT0306

BILLINGS I-90 INTERCHANGE STUDY

WB-20 TRUCK TURNS - 27TH STREET INTERCHANGE EXIT 450

Scale	1"=100'	Date	March 2006	Drawn by	RAC	Figure	D-3A

MDT
serving you with pride
BILLINGS I-90
INTERCHANGE STUDY

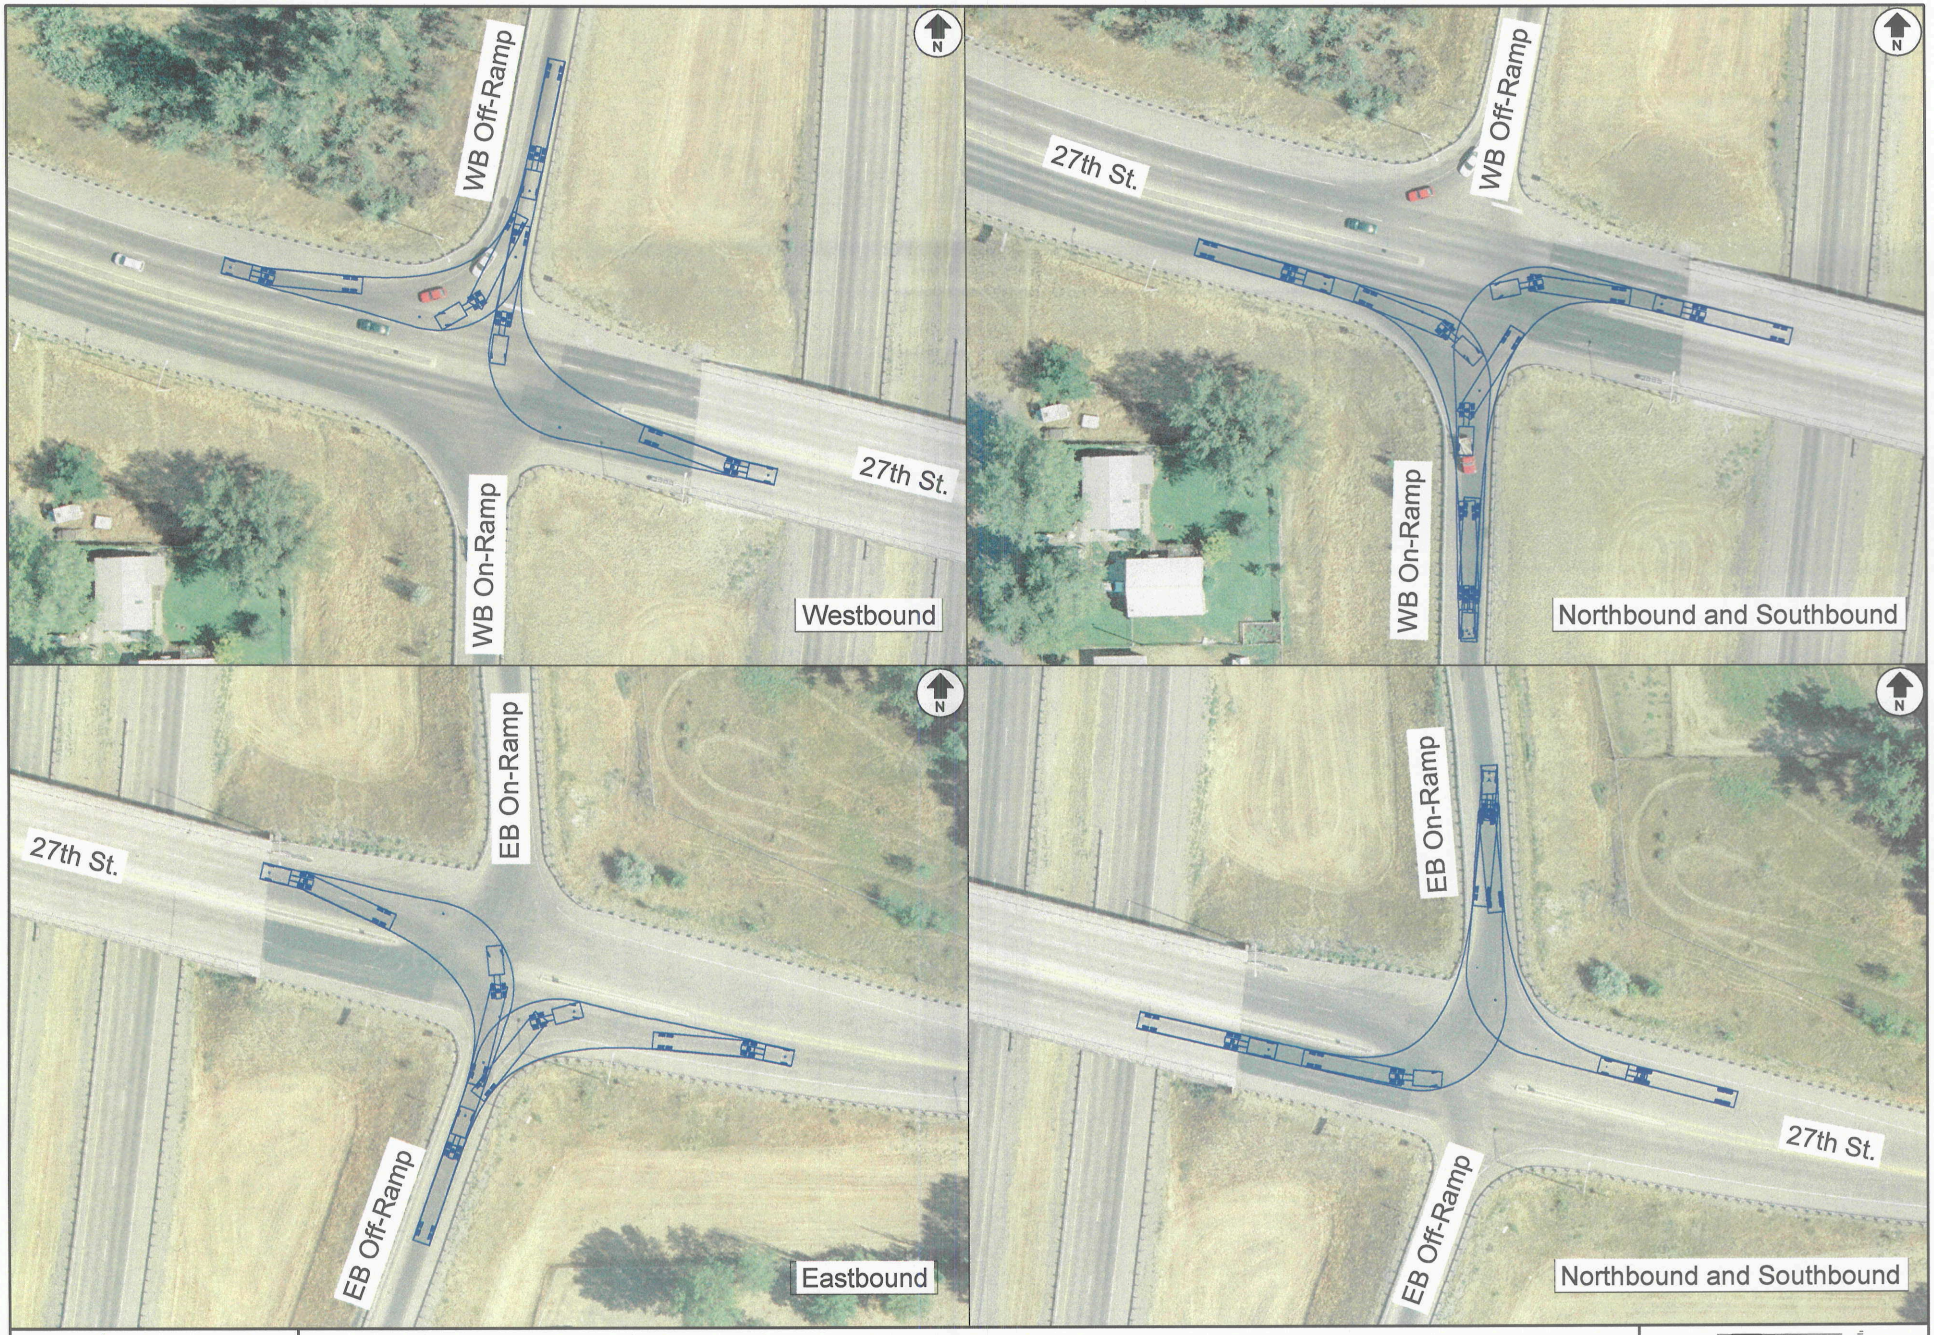

SEH

Project # AMTDOT0306

BILLINGS I-90 INTERCHANGE STUDY

WB-20 TRUCK TURNS - 27TH STREET INTERCHANGE EXIT 450

Scale	1"=100'	Date	March 2006	Drawn by	RAC	Figure	D-3B

MDT serving you with pride

BILLINGS I-90 INTERCHANGE STUDY

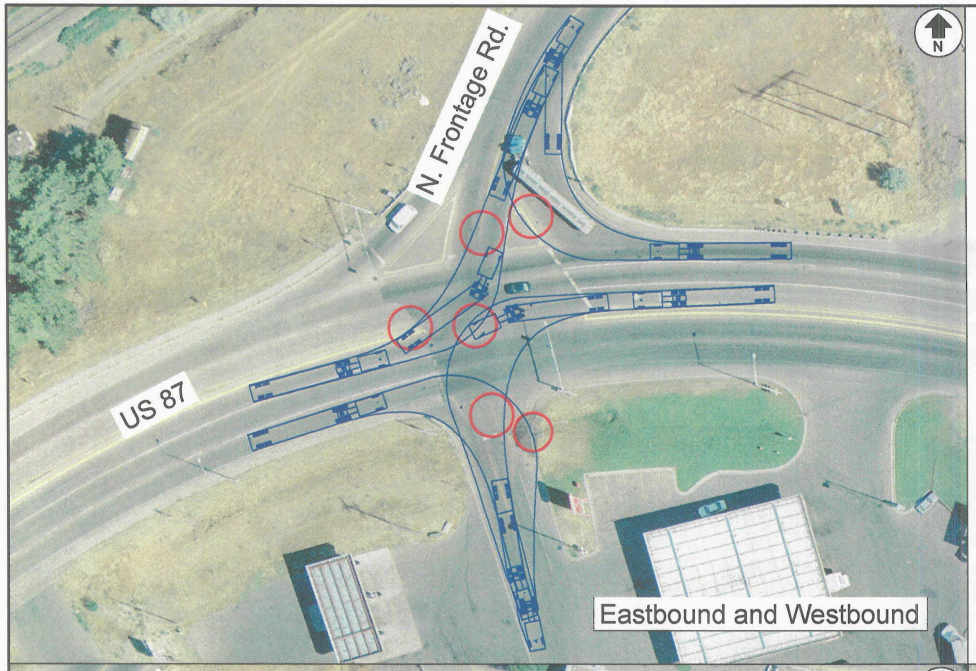

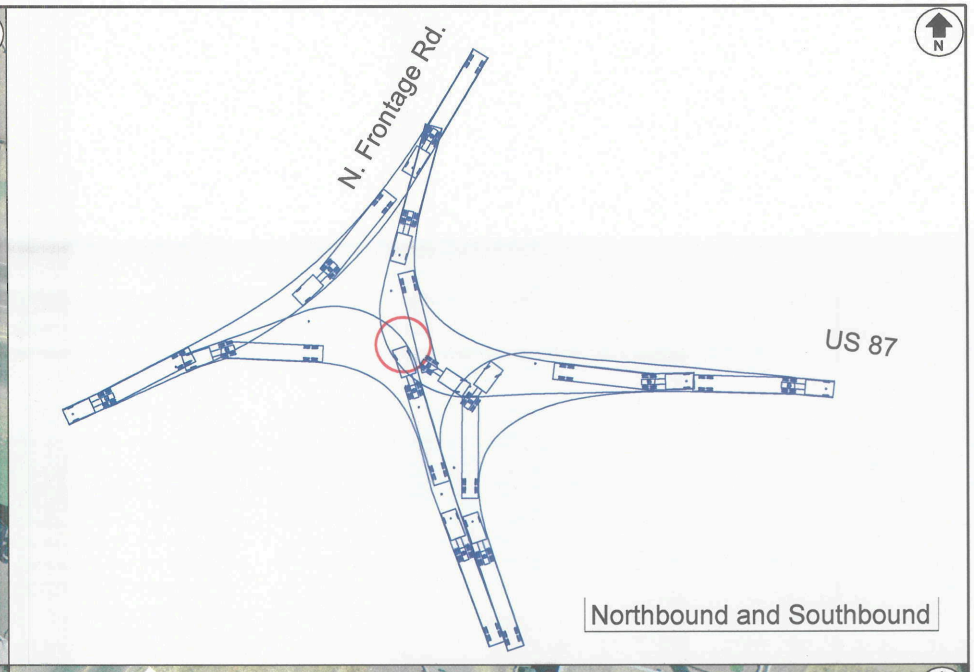

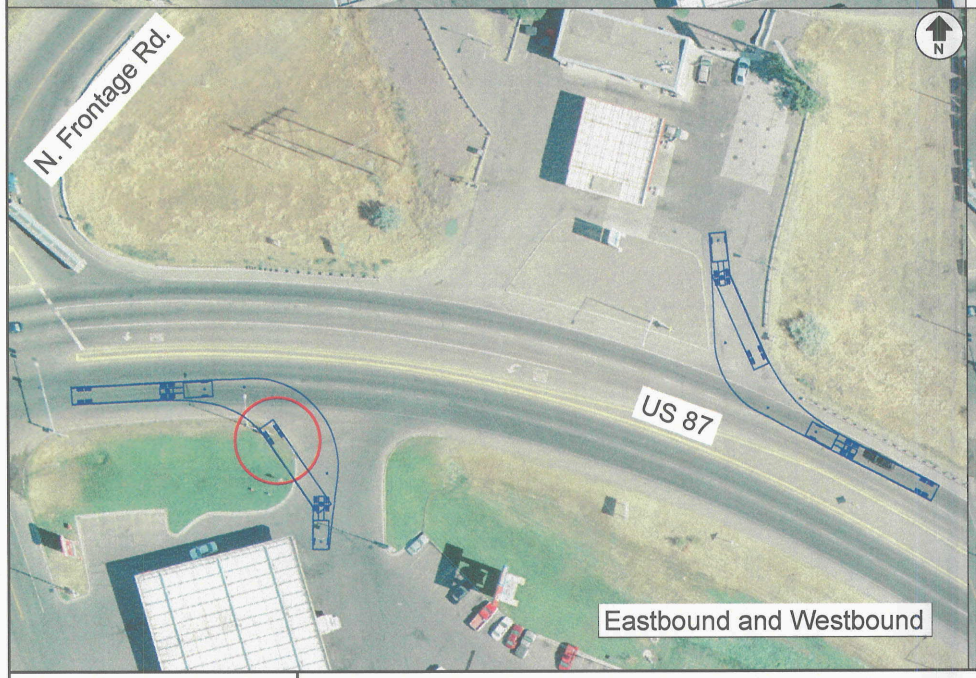

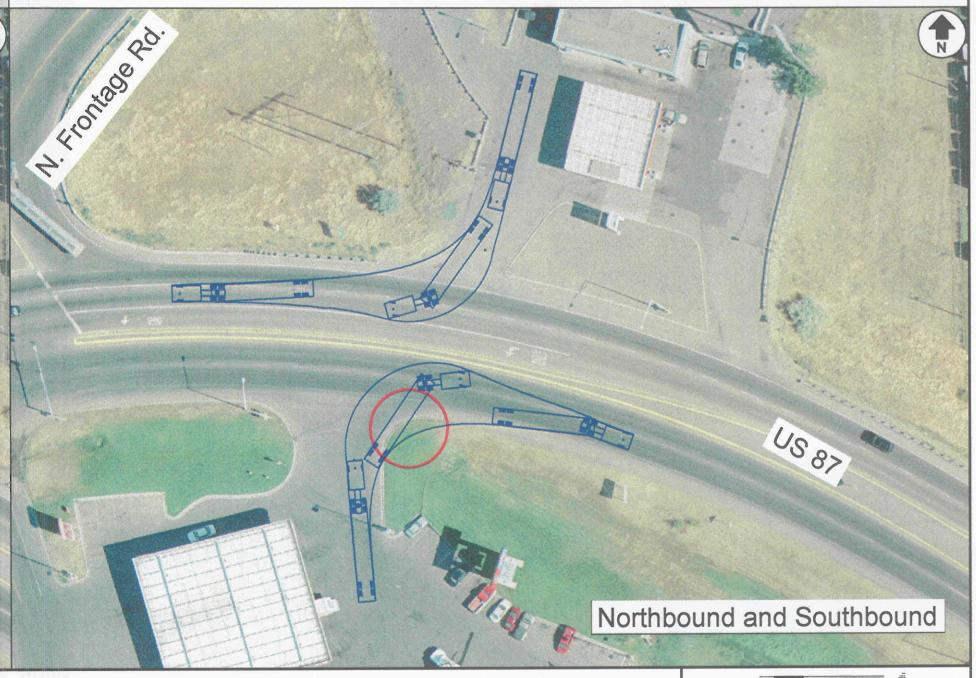

SEH
Project # AMTDOT0306

BILLINGS I-90 INTERCHANGE STUDY

WB-20 TRUCK TURNS - US 87 LOCKWOOD INTERCHANGE EXIT 452

Scale	1"=100'	Date	March 2006	Drawn by	RAC	Figure	D-4A

MDT serving you with pride
BILLINGS I-90 INTERCHANGE STUDY

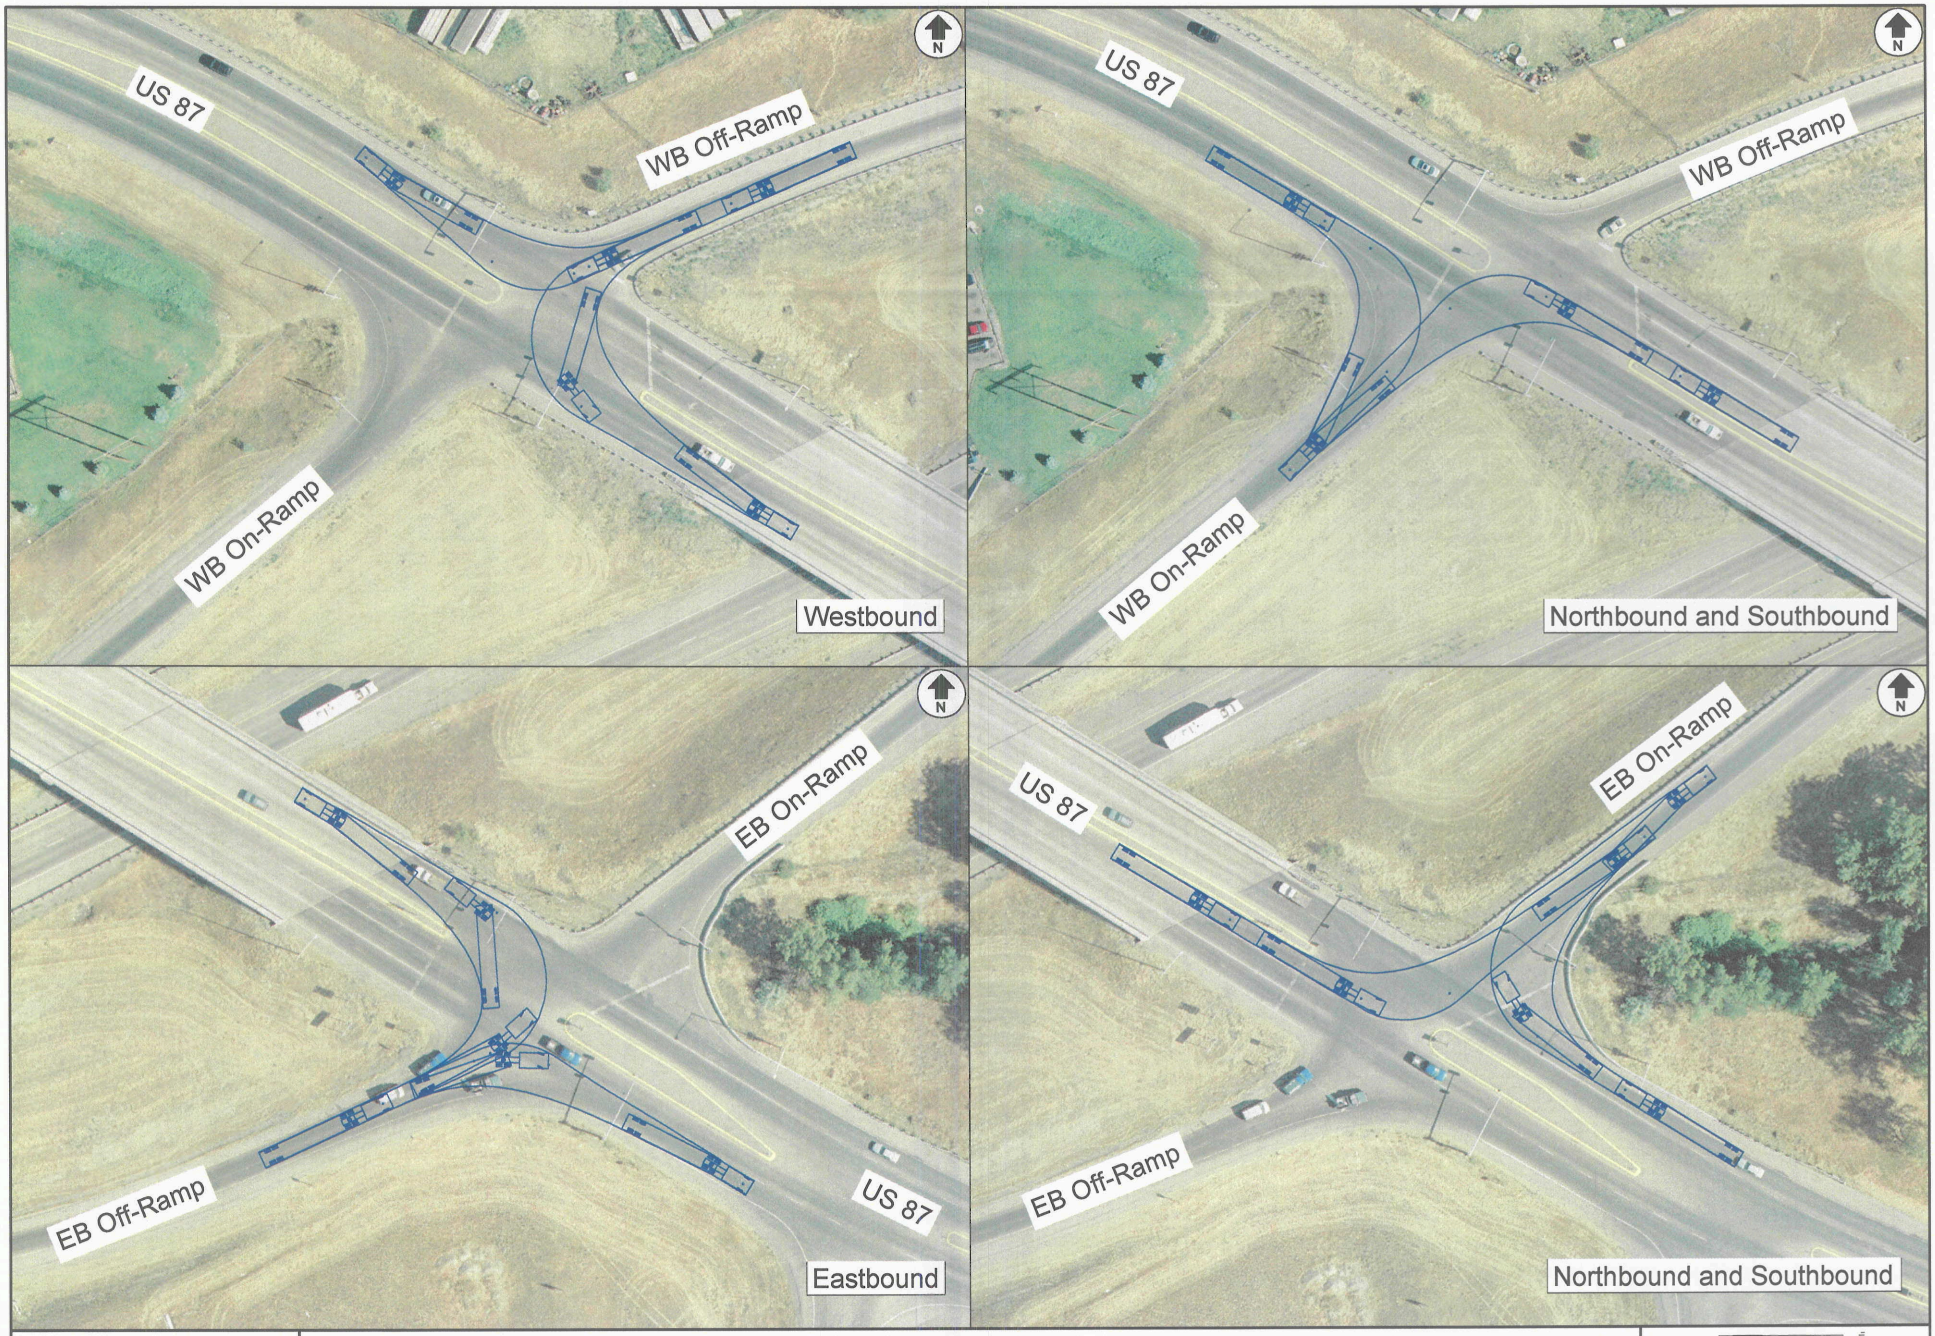

SEH
Project # AMTDOT0306

BILLINGS I-90 INTERCHANGE STUDY

WB-20 TRUCK TURNS - US 87 LOCKWOOD INTERCHANGE EXIT 452

Scale	1"=100'	Date	March 2006	Drawn by	RAC	Figure	D-4B

MDT
serving you with pride
BILLINGS I-90
INTERCHANGE STUDY

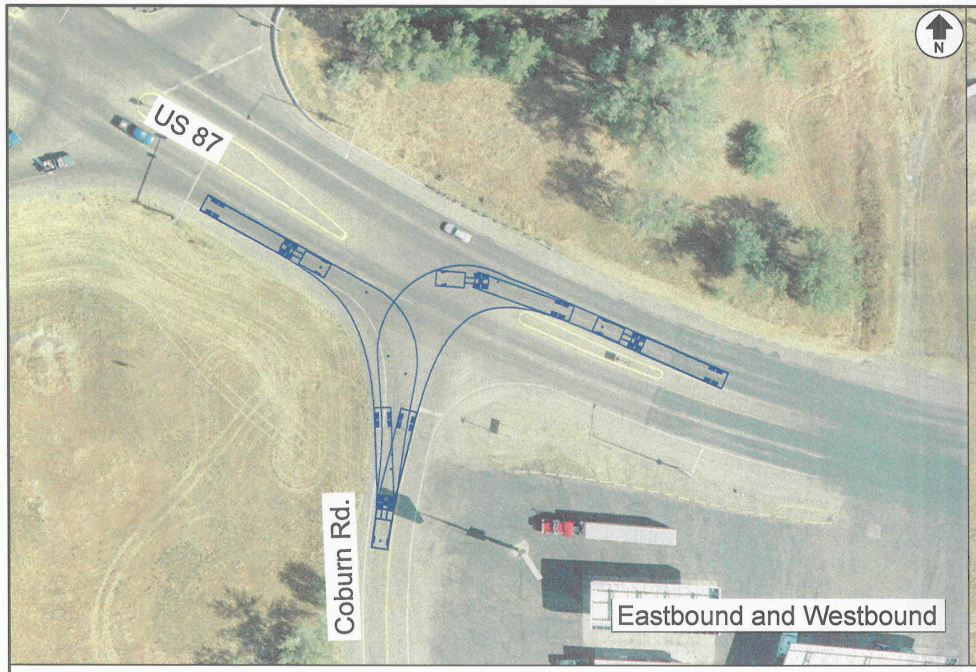

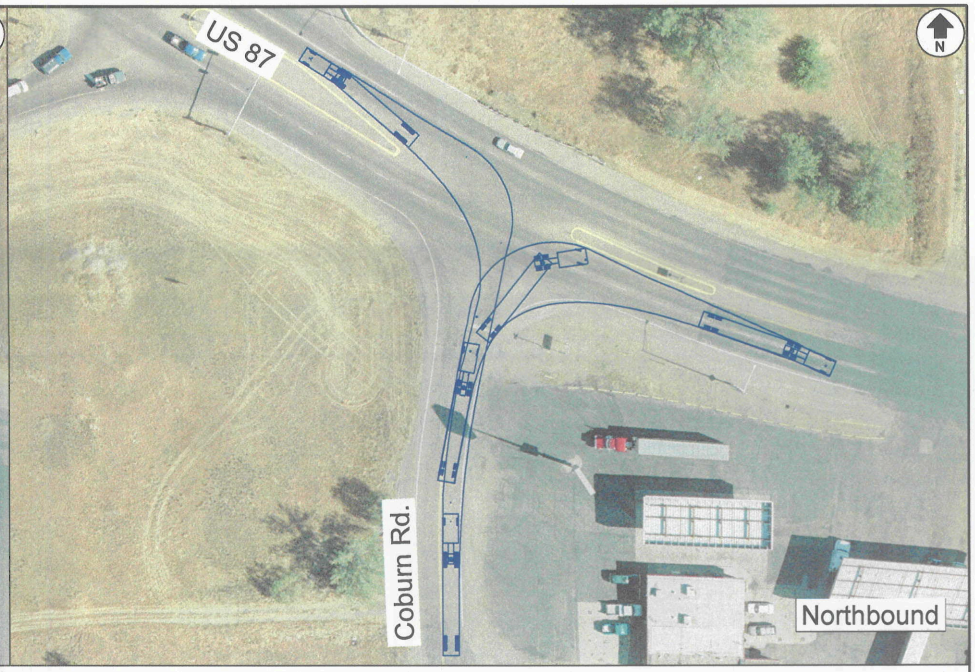

SEH

Project # AMTDOT0306

BILLINGS I-90 INTERCHANGE STUDY

WB-20 TRUCK TURNS - US 87 LOCKWOOD INTERCHANGE EXIT 452

Scale	1"=100'	Date	March 2006	Drawn by	RAC	Figure	D-4C

MDT serving you with pride

BILLINGS I-90 INTERCHANGE STUDY

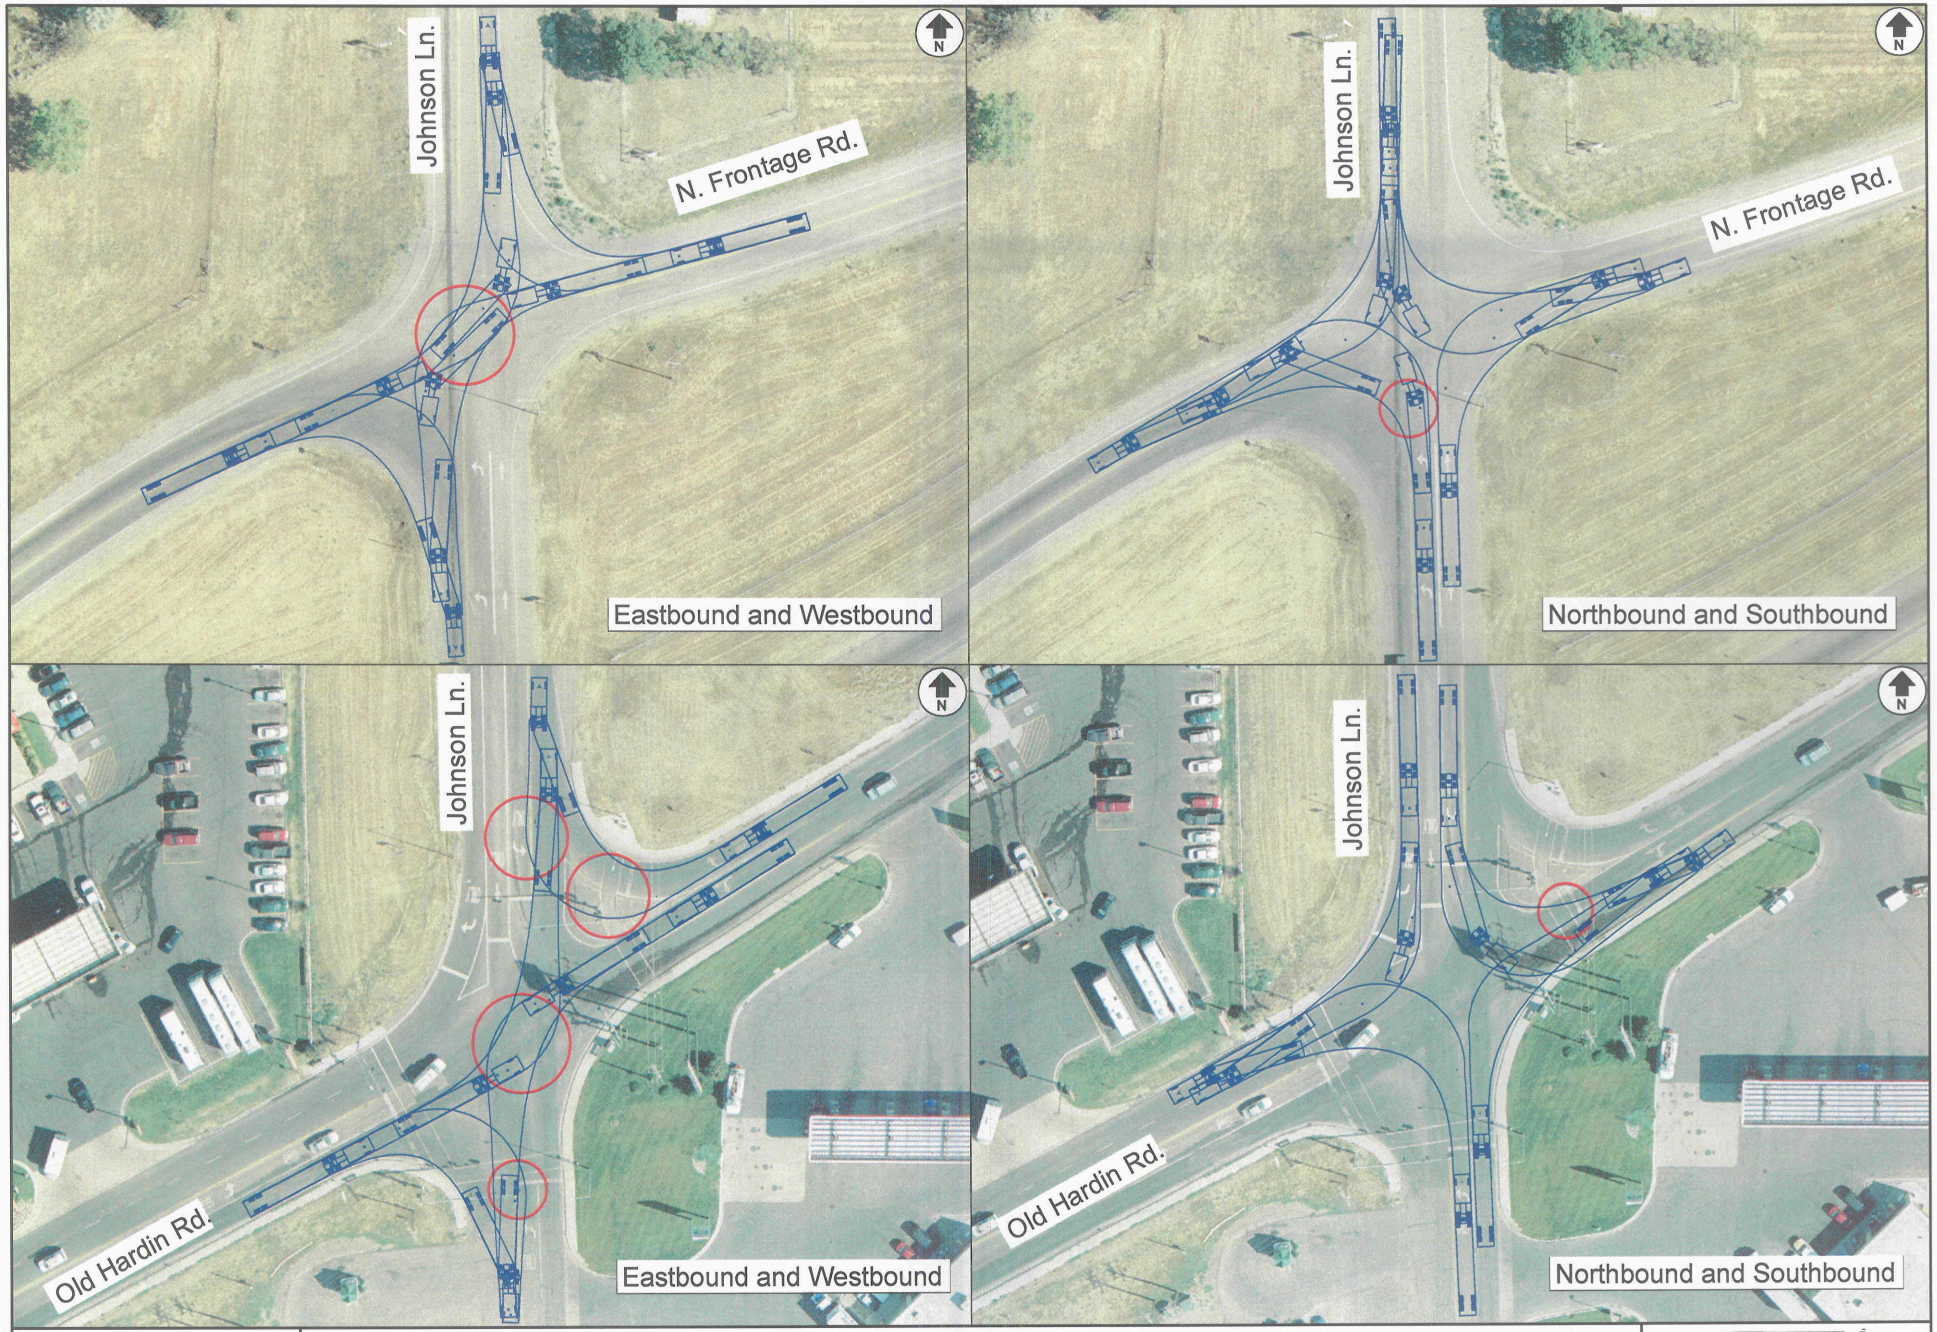

SEH
Project # AMTDOT0306

BILLINGS I-90 INTERCHANGE STUDY

WB-20 TRUCK TURNS - JOHNSON LANE INTERCHANGE EXIT 455

Scale	1"=100'	Date	March 2006	Drawn by	RAC	Figure	D-5A

MDT
serving you with pride
BILLINGS I-90
INTERCHANGE STUDY

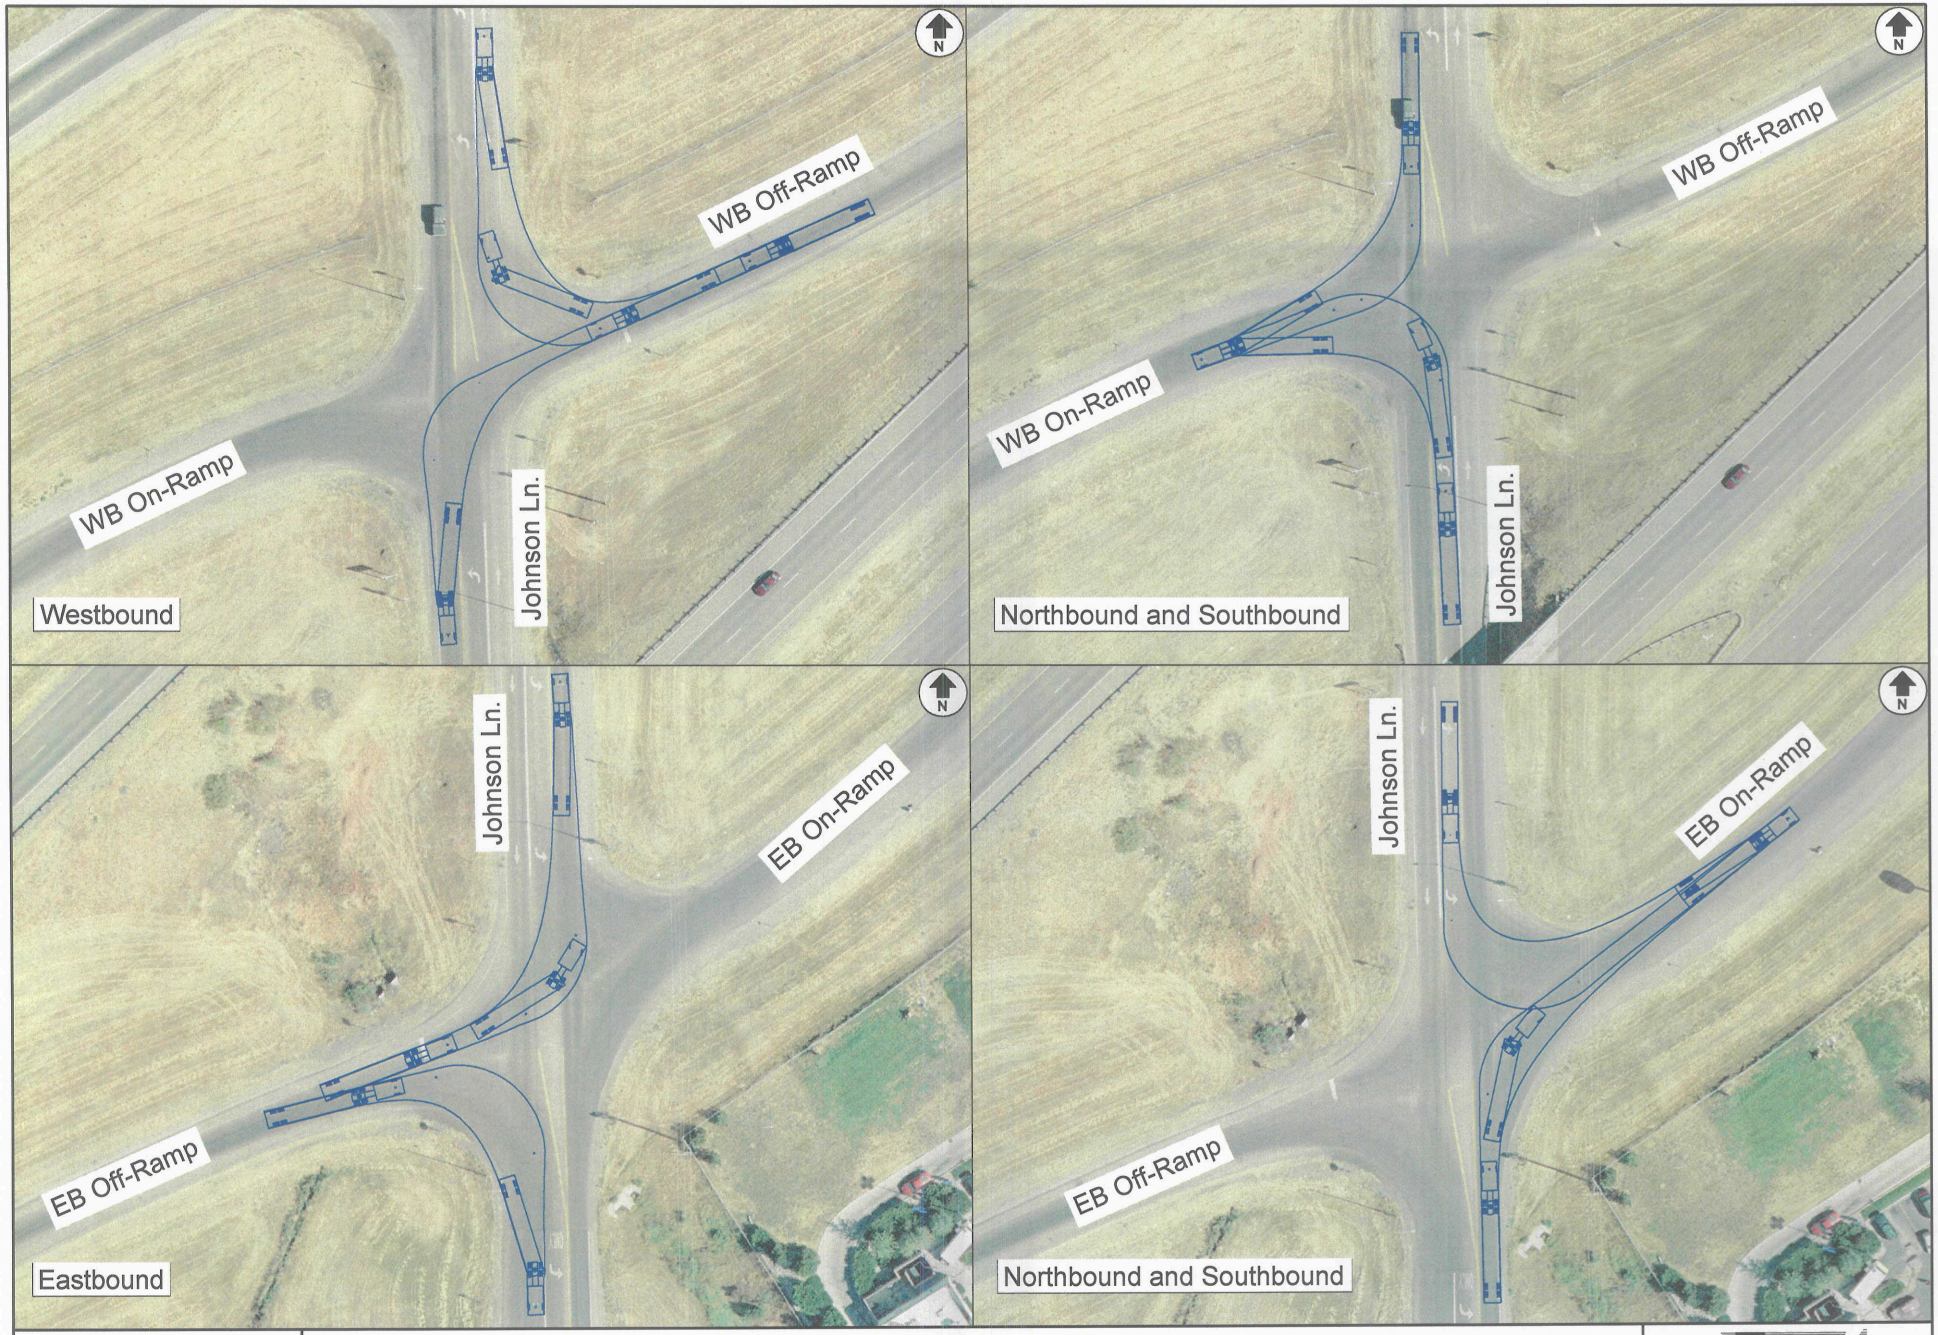

SEH

Project # AMTDOT0306

BILLINGS I-90 INTERCHANGE STUDY

WB-20 TRUCK TURNS - JOHNSON LANE INTERCHANGE EXIT 455

Scale	1"=100'	Date	March 2006	Drawn by	RAC	Figure	D-5B

MDT serving you with pride

BILLINGS I-90 INTERCHANGE STUDY

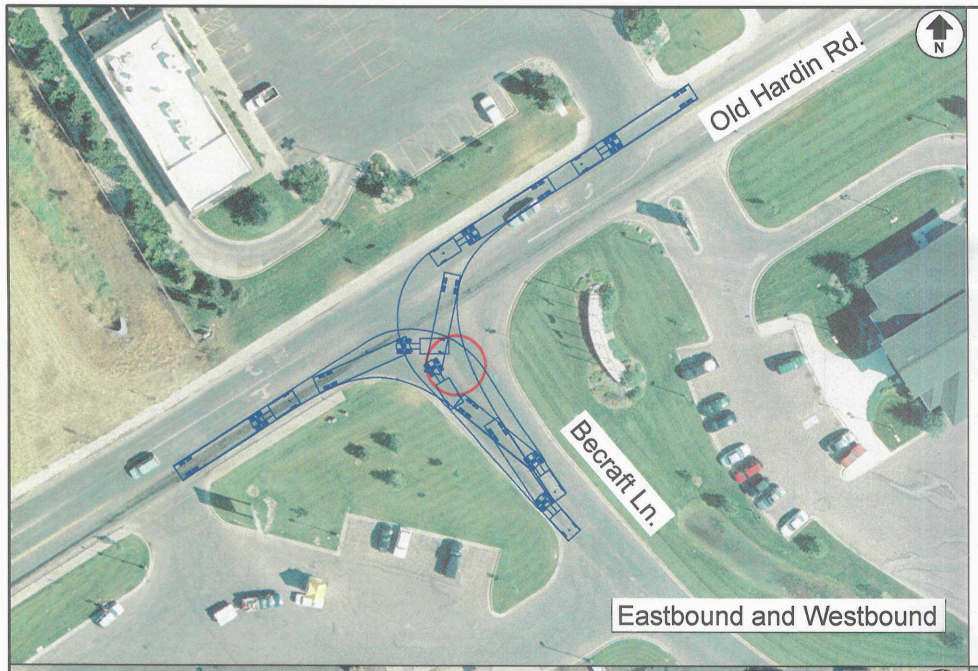

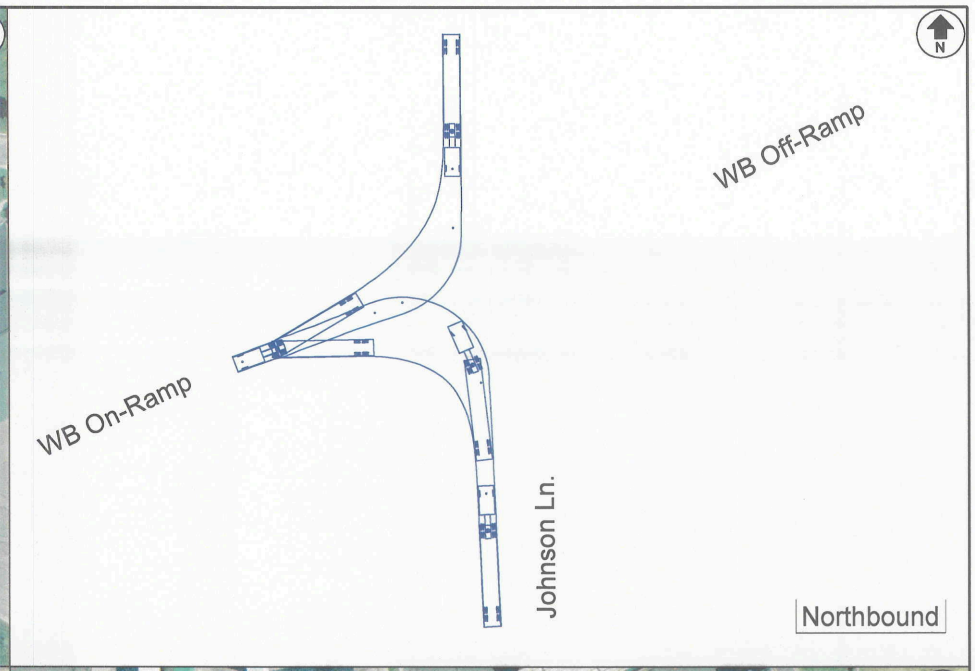

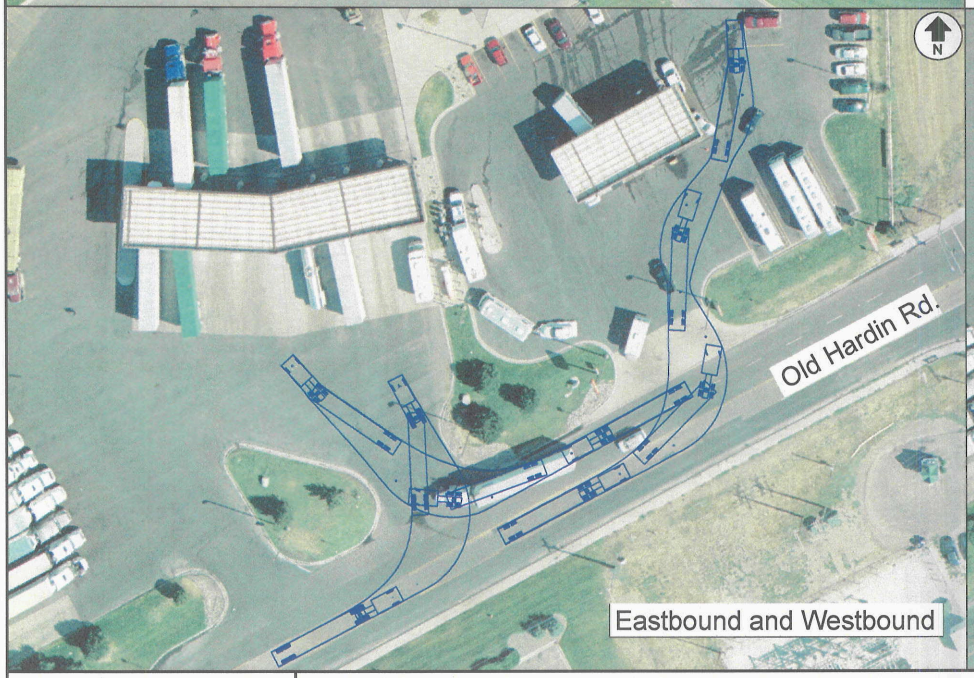

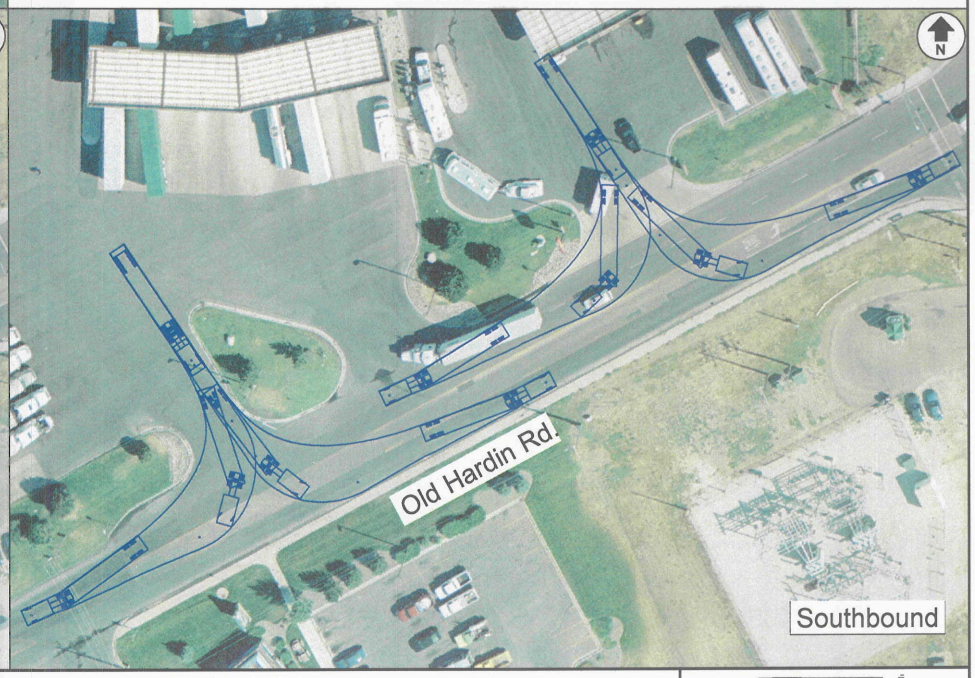

SEH

Project # AMTDOT0306

BILLINGS I-90 INTERCHANGE STUDY

WB-20 TRUCK TURNS - JOHNSON LANE INTERCHANGE EXIT 455

Scale	1"=100'	Date	March 2006	Drawn by	RAC	Figure	D-5C

MDT serving you with pride

BILLINGS I-90 INTERCHANGE STUDY