RP 13.3 to 14.4
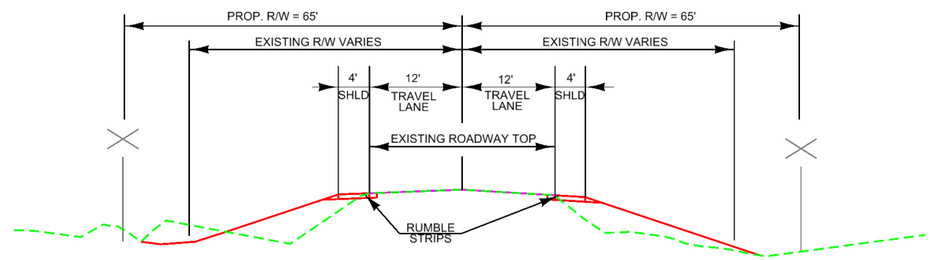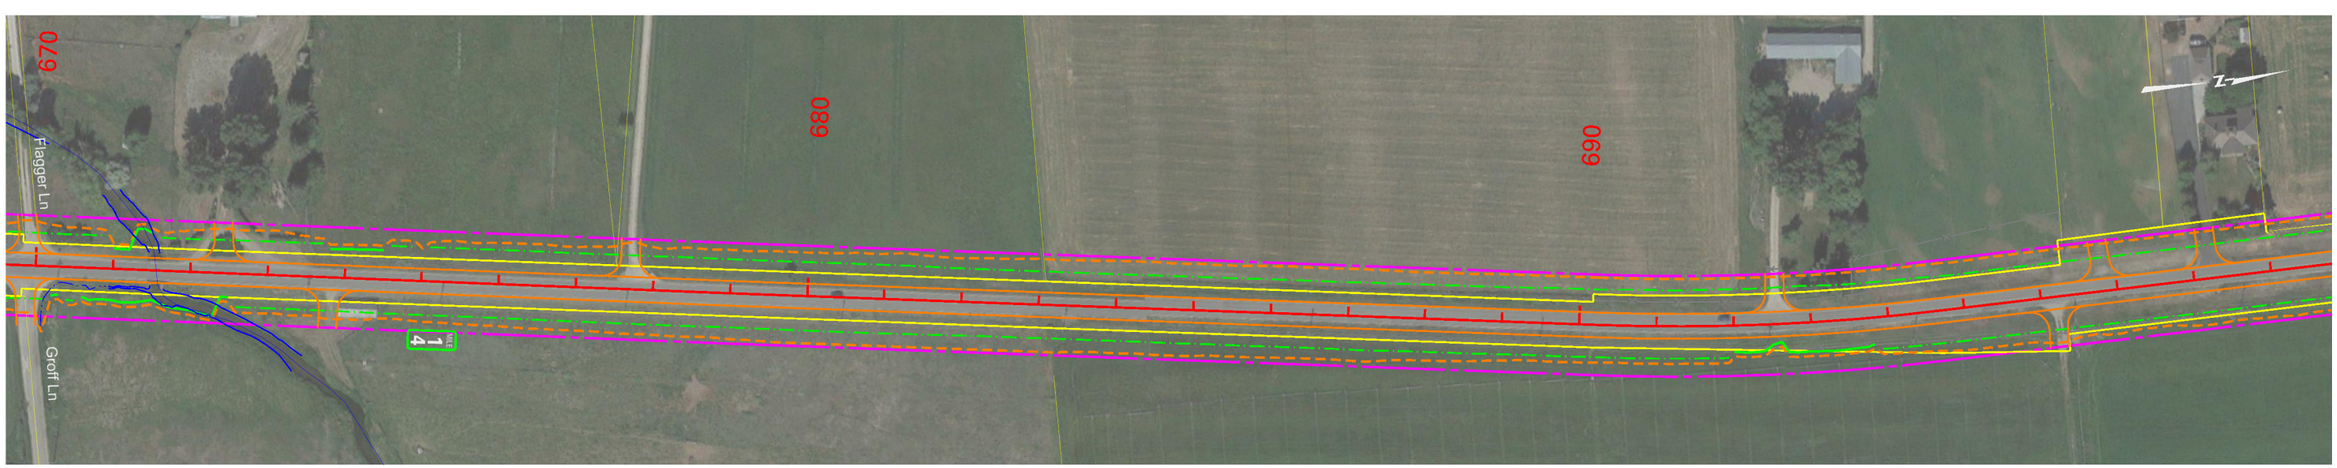
CENTERLINE
EDGE OF PAVEMENT
ROADSIDE DITCH
CONSTRUCTION LIMIT
EXISTING RIGHT OF WAY
IRRIGATION DITCH
PROPOSED RIGHT OF WAY