

Appendix C

Lane Width and Taper Lengths

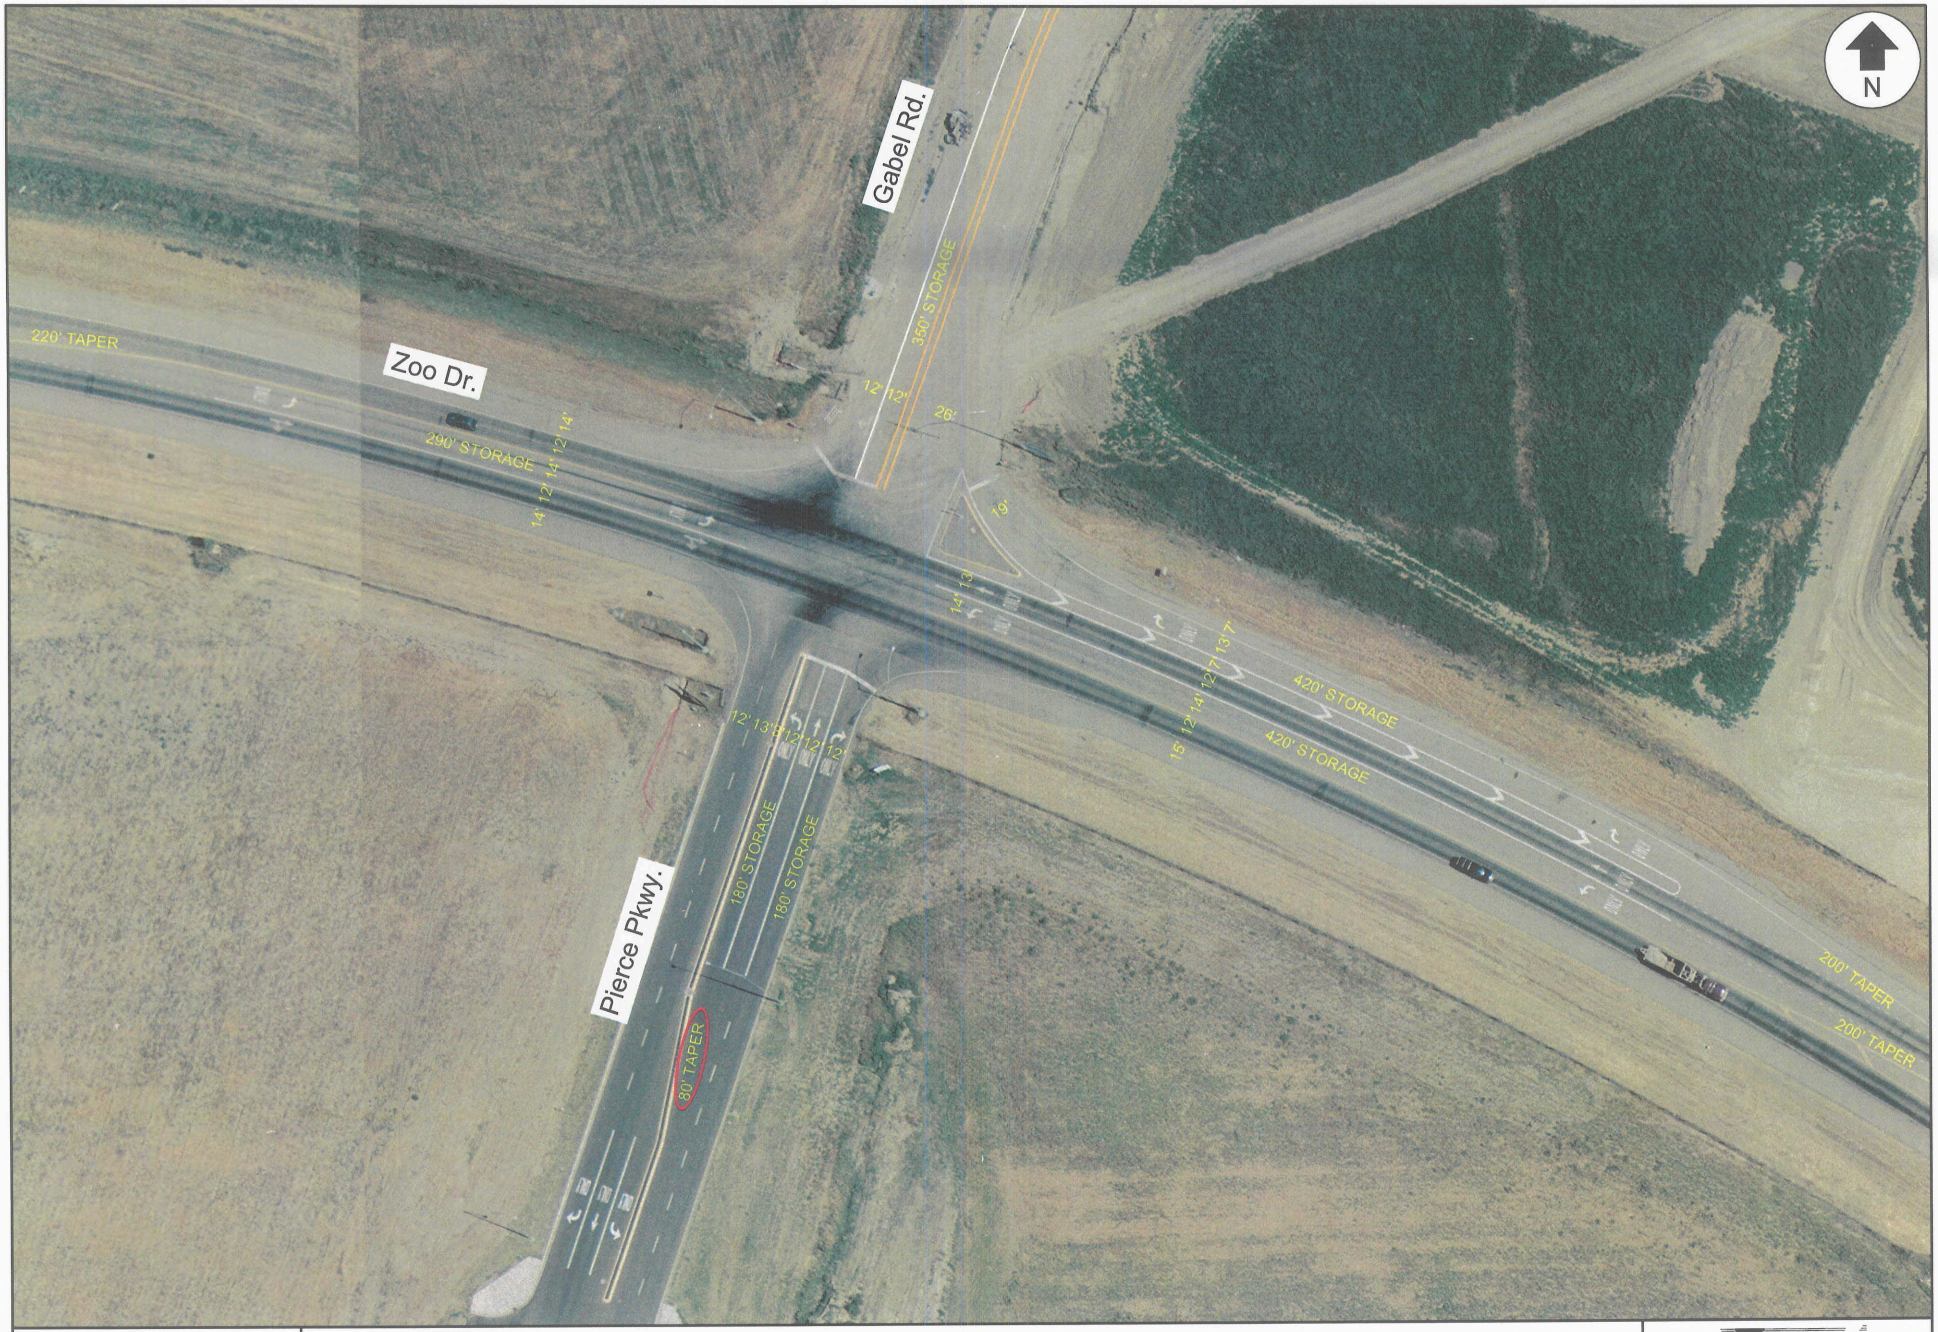

SEH Project # AMTDOT0306	BILLINGS I-90 INTERCHANGE STUDY LANE WIDTHS & TAPER LENGTHS - SHILOH INTERCHANGE EXIT 443					MDT serving you with pride BILLINGS I-90 INTERCHANGE STUDY	
Scale	1"=100'	Date	March 2006	Drawn by	RAC	Figure	C-1B

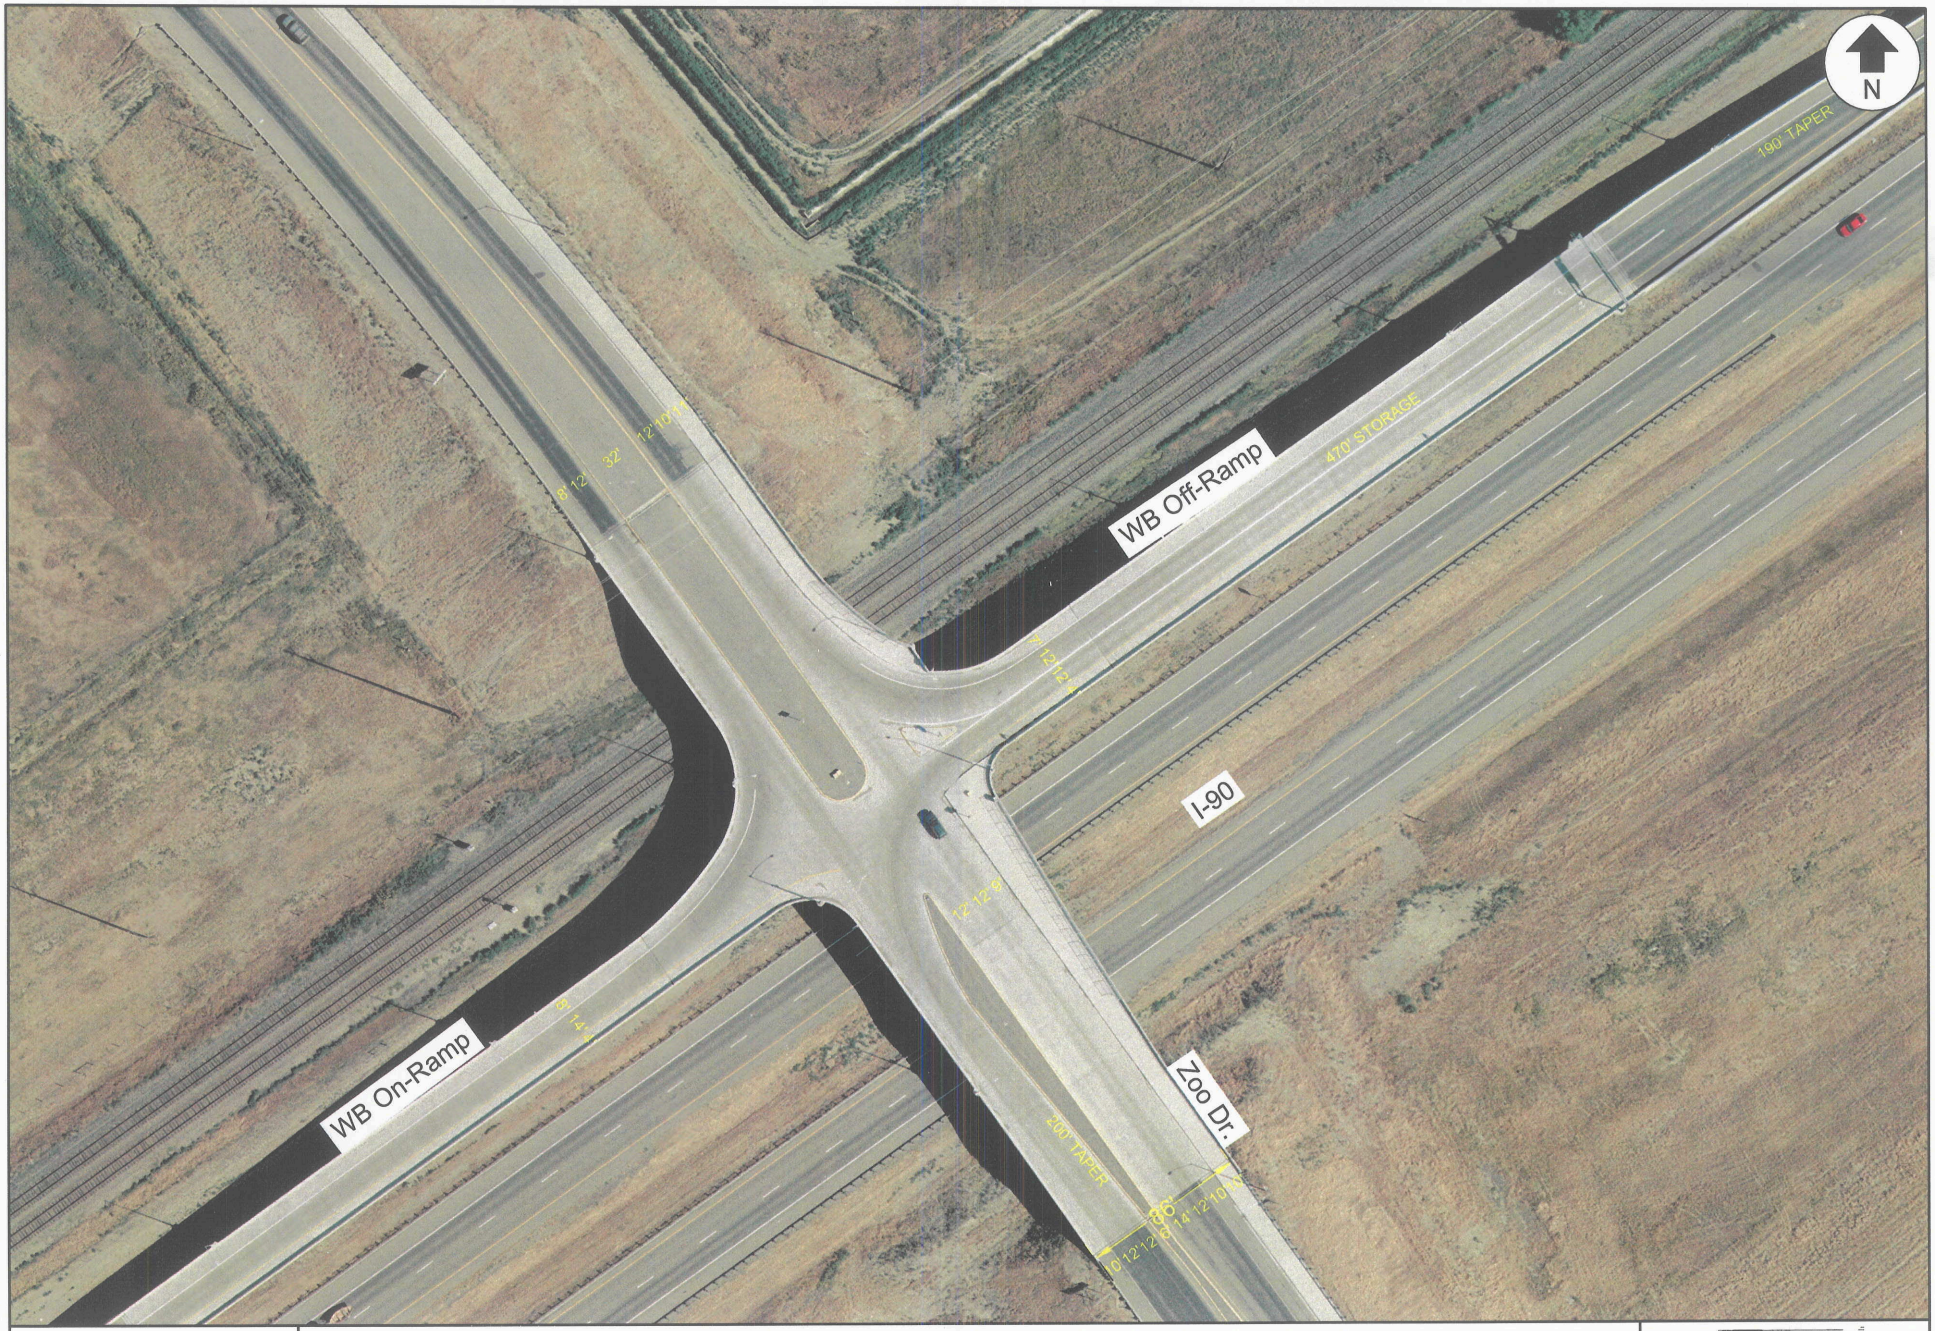


SEH
Project # AMTDOT0306

BILLINGS I-90 INTERCHANGE STUDY

LANE WIDTHS & TAPER LENGTHS - SHILOH INTERCHANGE EXIT 443

Scale	1"=100'	Date	March 2006	Drawn by	RAC	Figure	C-1C

MDT serving you with pride
BILLINGS I-90 INTERCHANGE STUDY

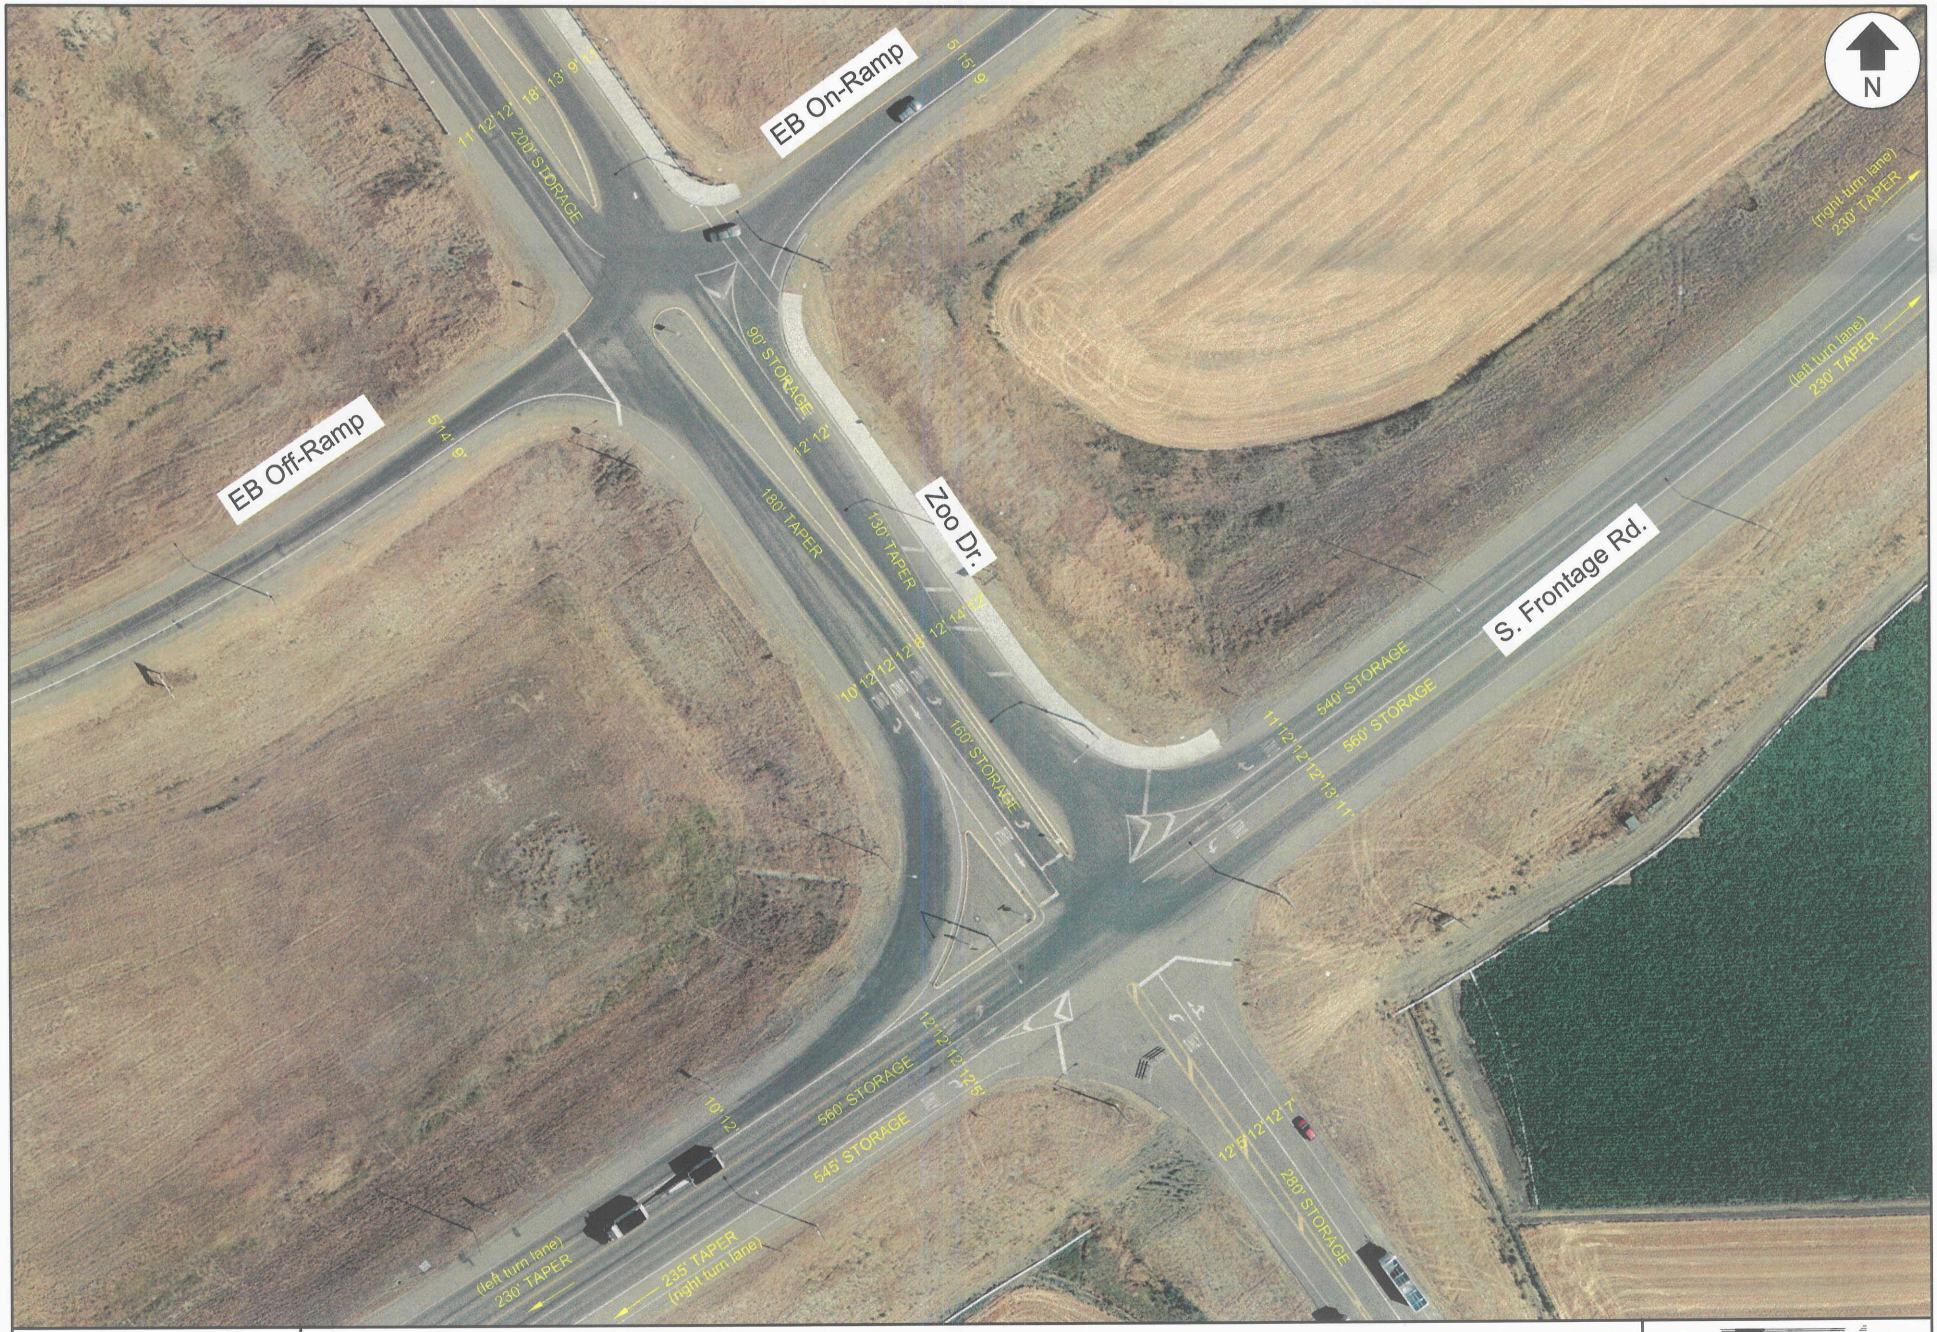

SEH
Project # AMTDOT0306

BILLINGS I-90 INTERCHANGE STUDY

LANE WIDTHS & TAPER LENGTHS - SHILOH INTERCHANGE EXIT 443

Scale	1"=100'	Date	March 2006	Drawn by	RAC	Figure	C-1D

MDT serving you with pride
BILLINGS I-90 INTERCHANGE STUDY




SEH
Project # AMTDOT0306

BILLINGS I-90 INTERCHANGE STUDY

LANE WIDTHS & TAPER LENGTHS - SOUTH BILLINGS BOULEVARD INTERCHANGE EXIT 447

Scale	1"=100'	Date	March 2006	Drawn by	RAC	Figure	C-2A

MDT
serving you with pride
BILLINGS I-90
INTERCHANGE STUDY

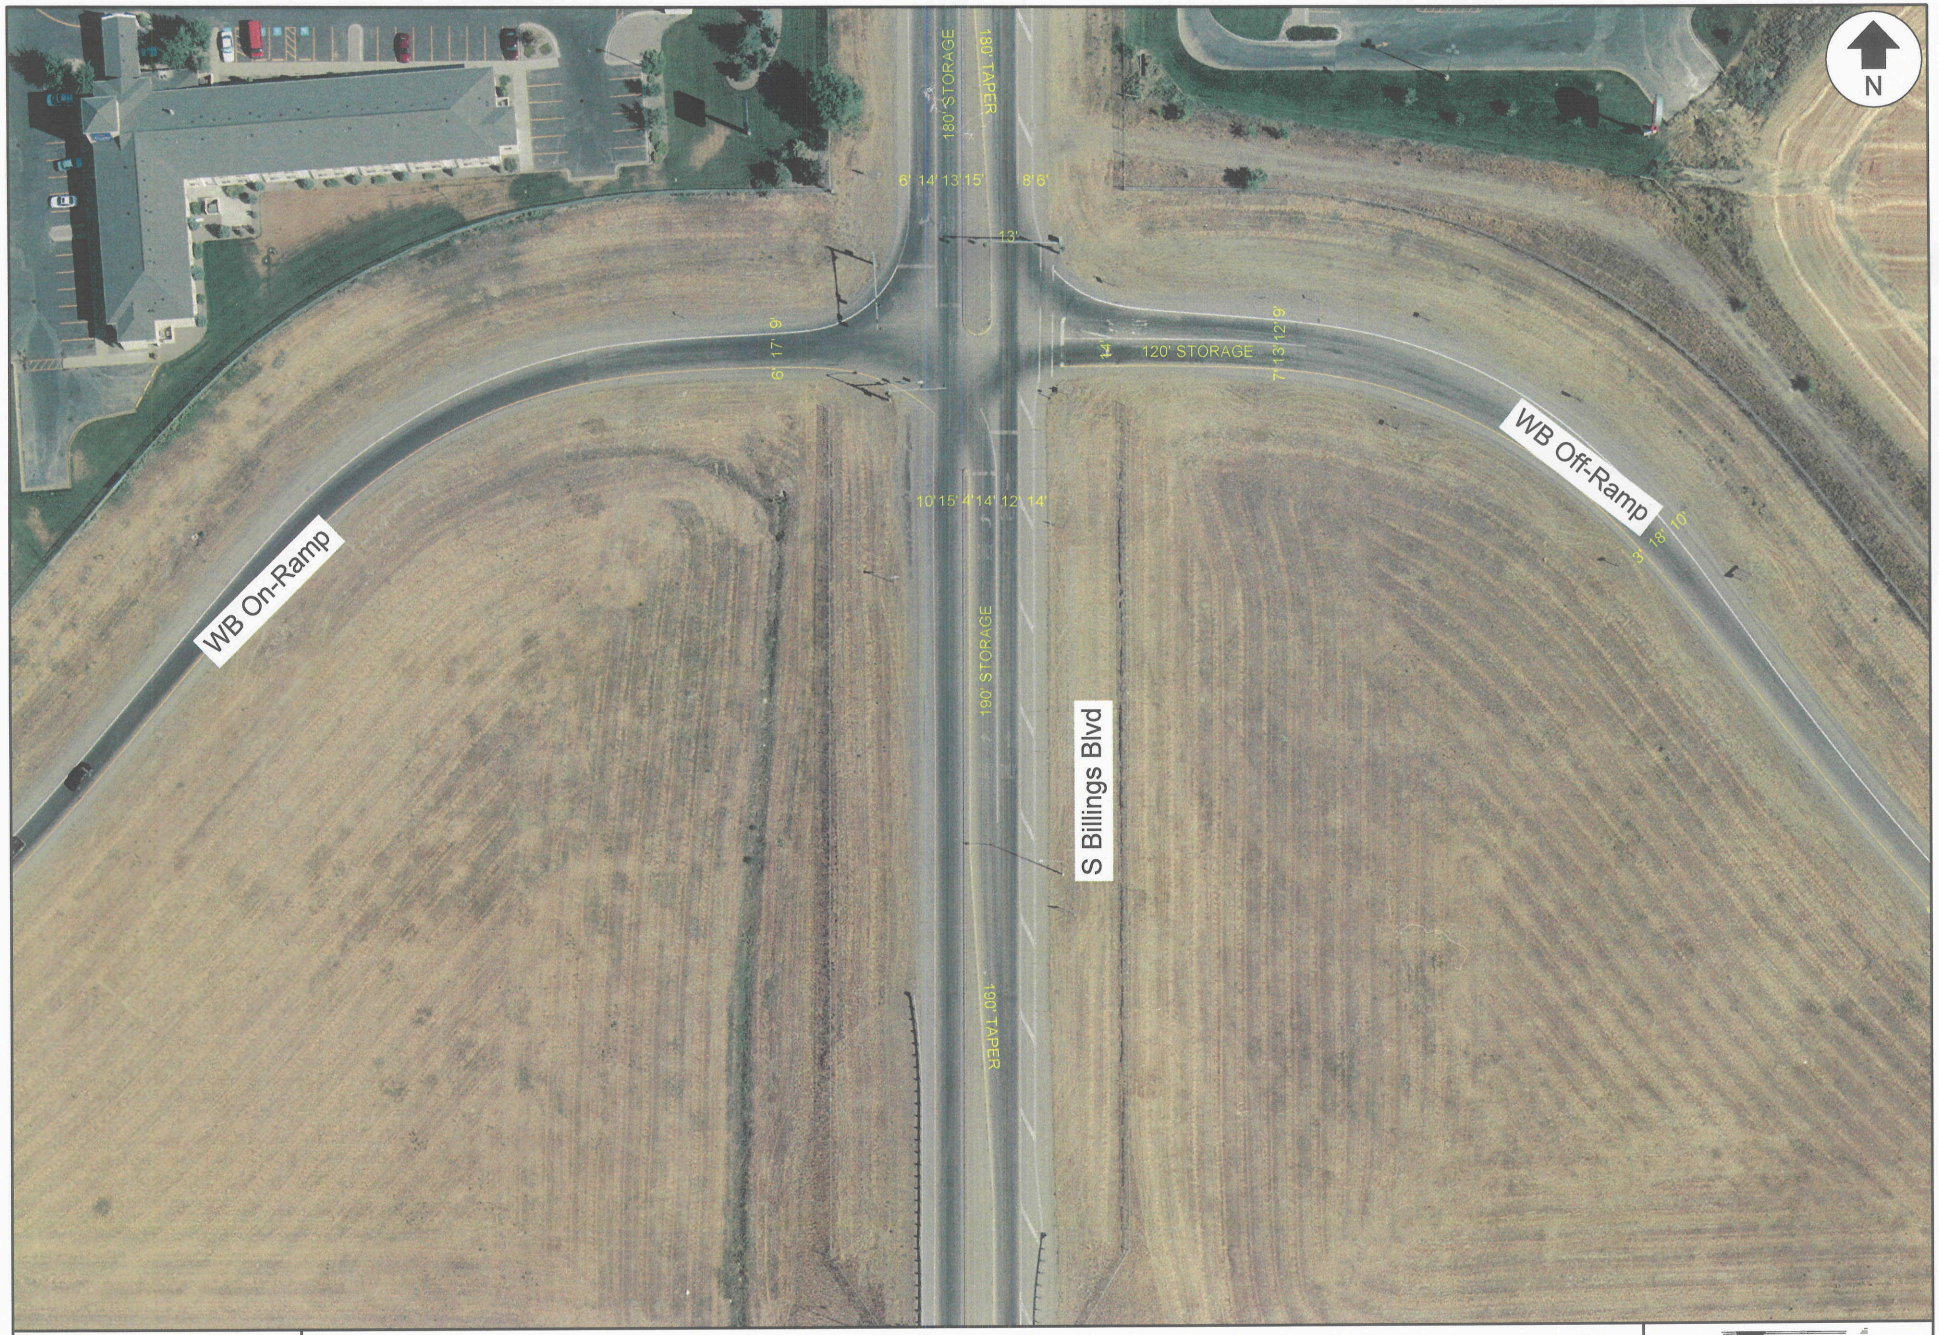


SEH
Project # AMTDOT0306

BILLINGS I-90 INTERCHANGE STUDY

LANE WIDTHS & TAPER LENGTHS - SOUTH BILLINGS BOULEVARD INTERCHANGE EXIT 447

Scale	1"=100'	Date	March 2006	Drawn by	RAC	Figure	C-2B

MDT serving you with pride
BILLINGS I-90 INTERCHANGE STUDY

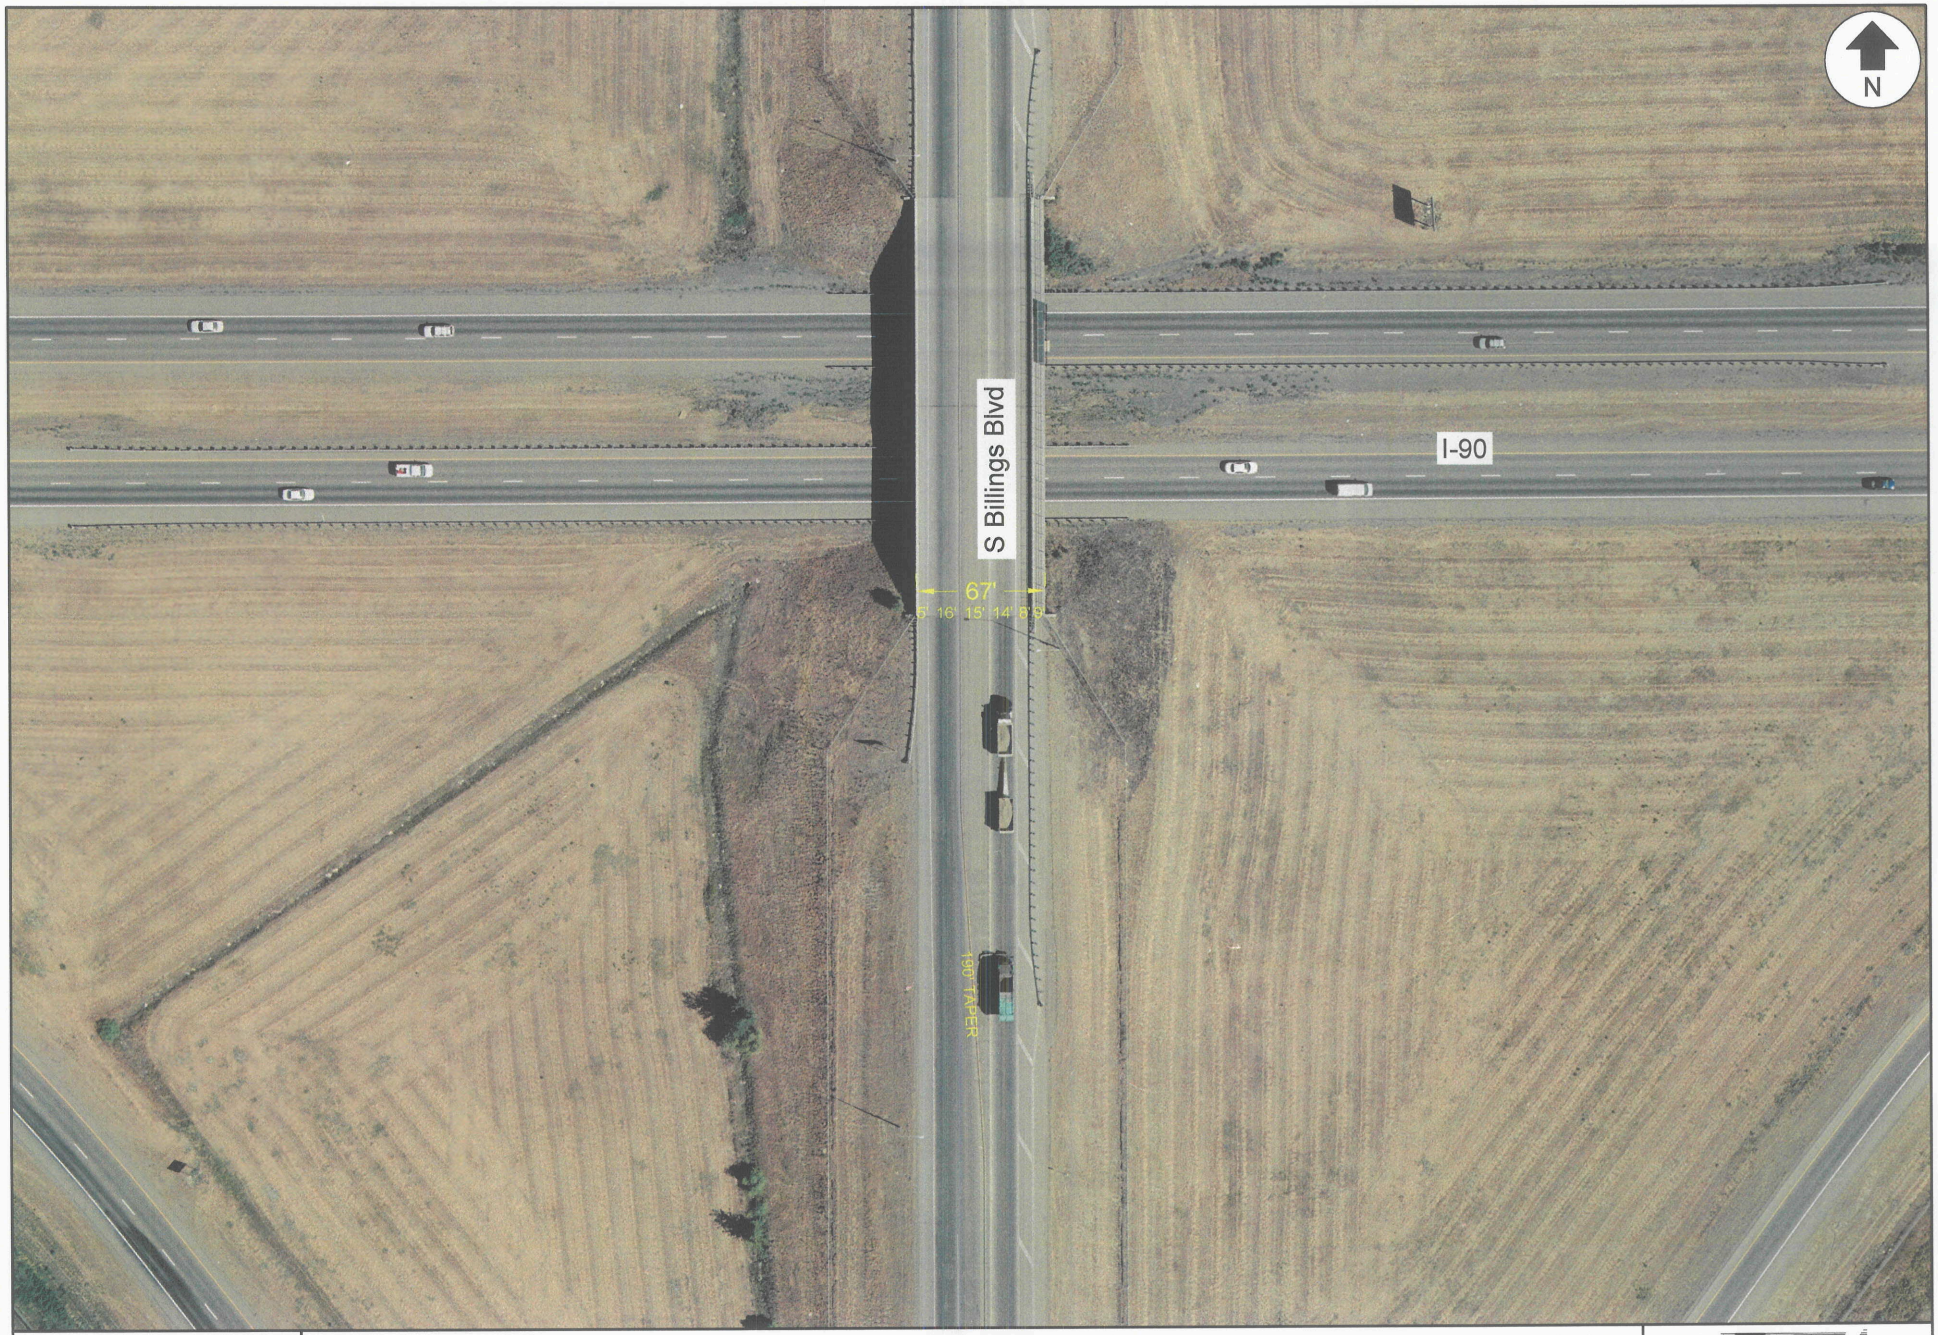


SEH
Project # AMTDOT0306

BILLINGS I-90 INTERCHANGE STUDY

LANE WIDTHS & TAPER LENGTHS - SOUTH BILLINGS BOULEVARD INTERCHANGE EXIT 447

Scale	1"=100'	Date	March 2006	Drawn by	RAC	Figure	C-2C

MDT serving you with pride
BILLINGS I-90 INTERCHANGE STUDY

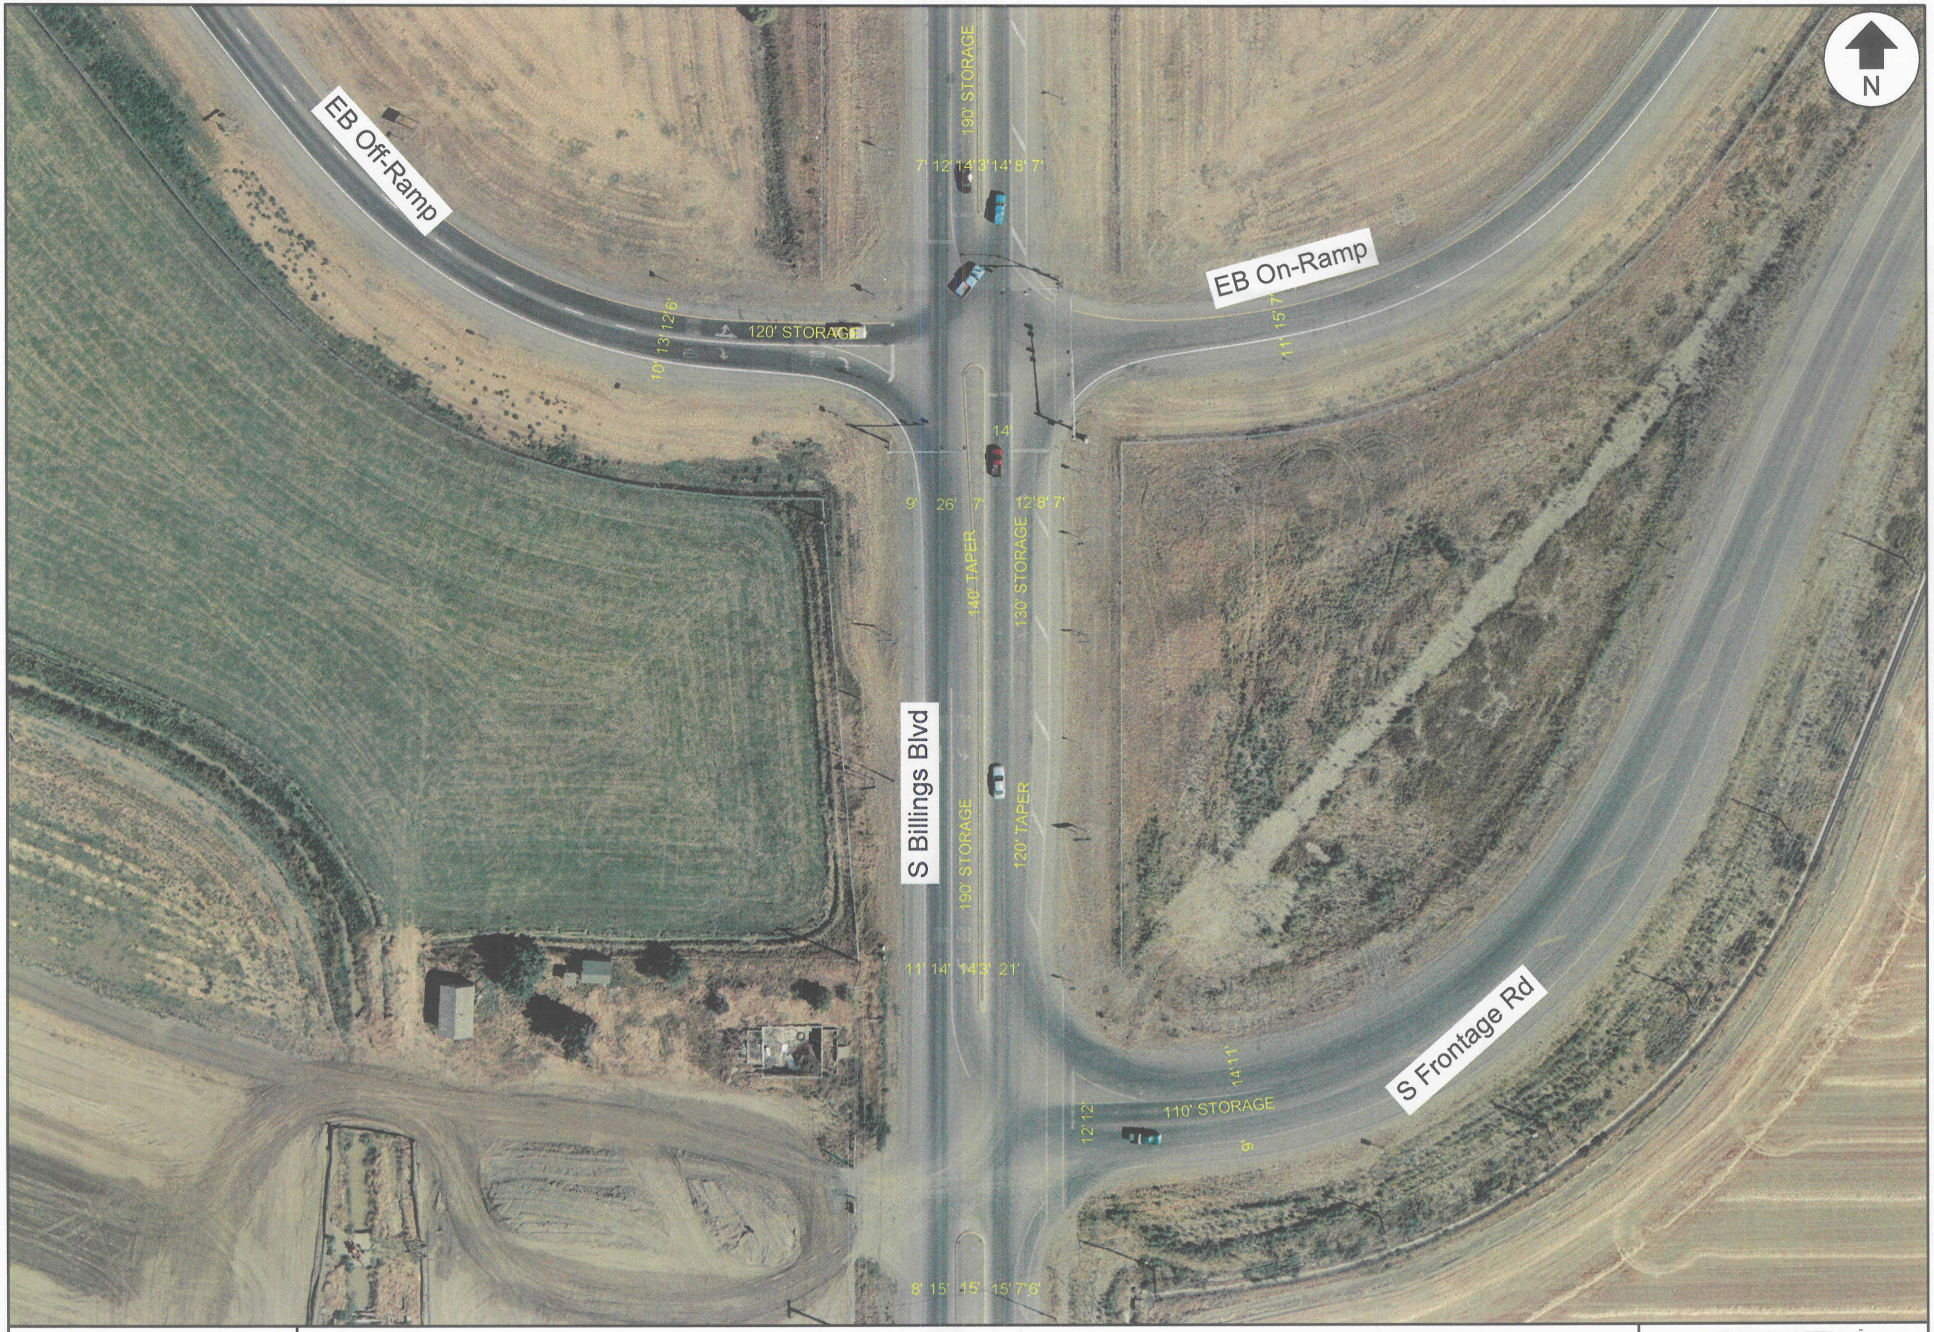

SEH
Project # AMTDOT0306

BILLINGS I-90 INTERCHANGE STUDY

LANE WIDTHS & TAPER LENGTHS - SOUTH BILLINGS BOULEVARD INTERCHANGE EXIT 447

Scale	1"=100'	Date	March 2006	Drawn by	RAC	Figure	C-2D

MDT serving you with pride
BILLINGS I-90 INTERCHANGE STUDY




SEH
Project # AMTDOT0306

BILLINGS I-90 INTERCHANGE STUDY

LANE WIDTHS & TAPER LENGTHS - 27TH STREET INTERCHANGE EXIT 450

Scale	1"=100'	Date	March 2006	Drawn by	RAC	Figure	C-3A

MDT serving you with pride
BILLINGS I-90 INTERCHANGE STUDY

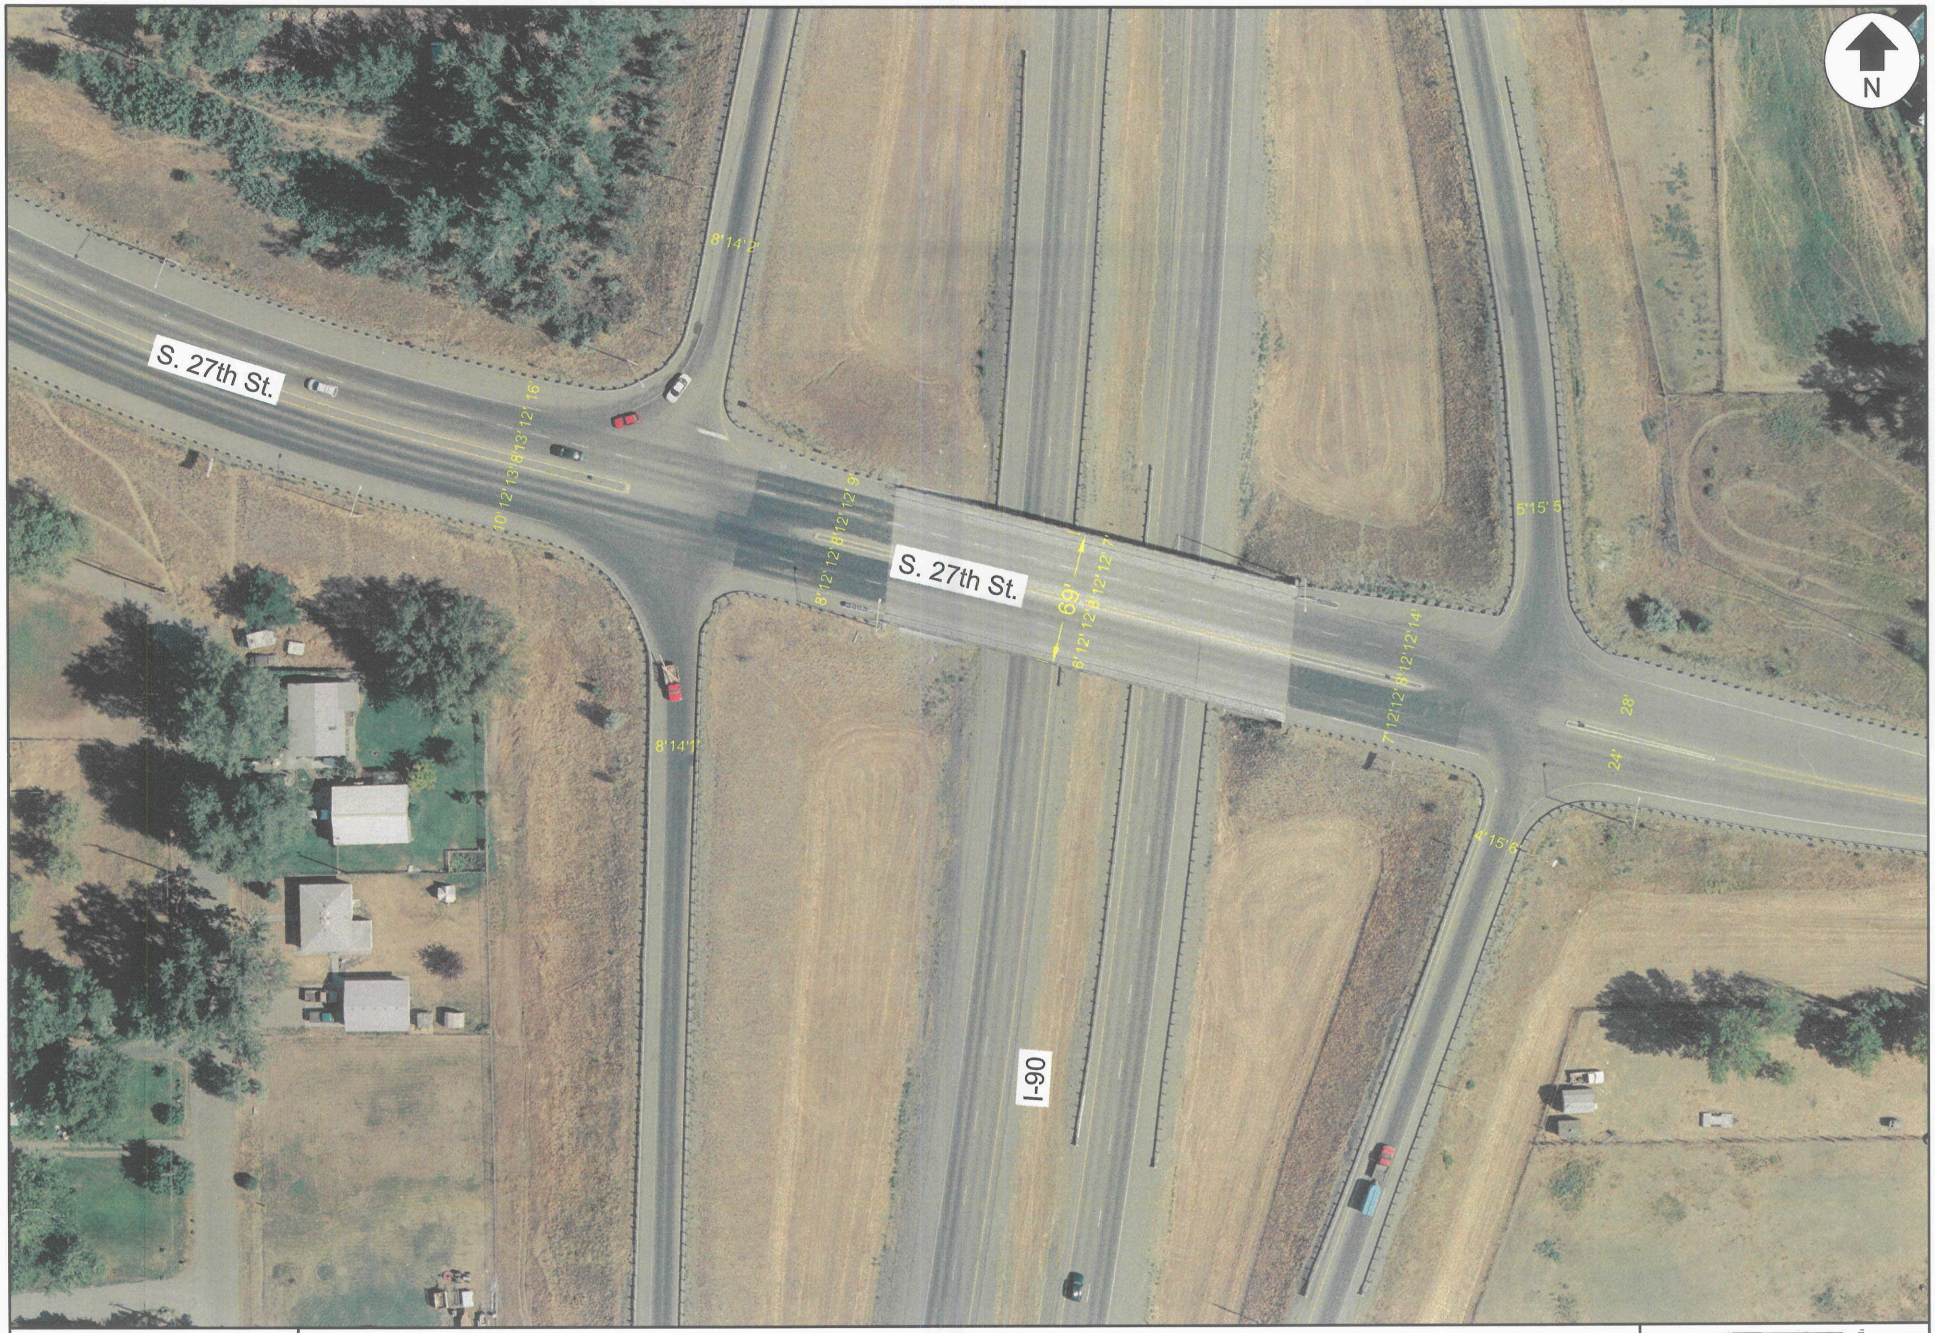

SEH Project # AMTDOT0306	BILLINGS I-90 INTERCHANGE STUDY LANE WIDTHS & TAPER LENGTHS - 27TH STREET INTERCHANGE EXIT 450					MDT serving you with pride BILLINGS I-90 INTERCHANGE STUDY	
Scale	1"=100'	Date	March 2006	Drawn by	RAC	Figure	C-3B



SEH
Project # AMTDOT0306


BILLINGS I-90 INTERCHANGE STUDY

LANE WIDTHS & TAPER LENGTHS - 27TH STREET INT. EXIT 450

Scale	1"=100'	Date	March 2006	Drawn by	RAC	Figure	C-3C

MDT
serving you with pride
BILLINGS I-90
INTERCHANGE STUDY


N
N. Frontage Rd.
US 87
260' STORAGE
140' TAPER
240' STORAGE
130' TAPER
80' STORAGE
15'
14'
12'
12'
12

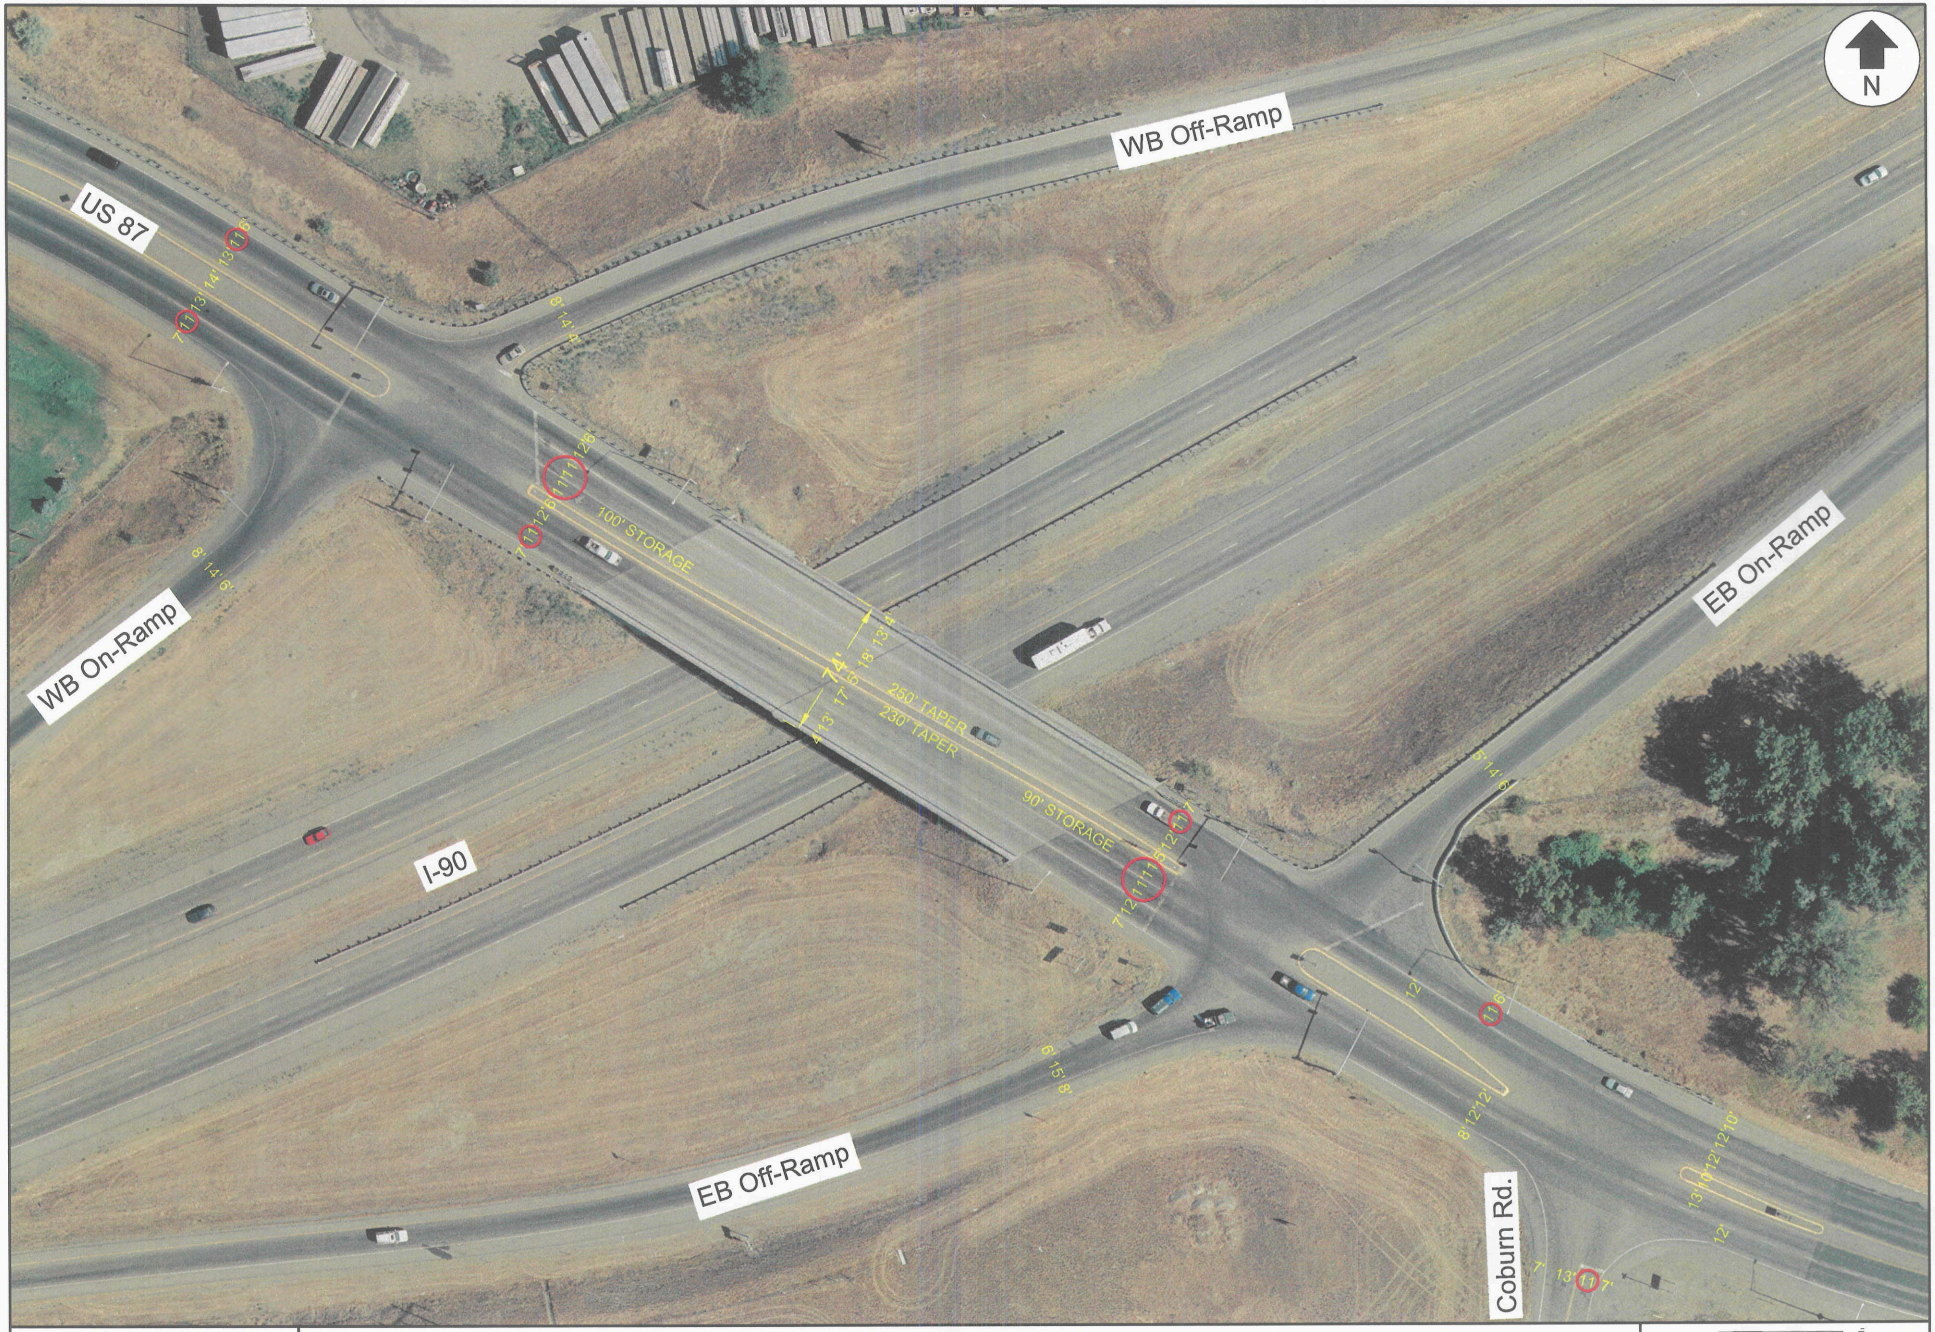


SEH
Project # AMTDOT0306

BILLINGS I-90 INTERCHANGE STUDY

LANE WIDTHS & TAPER LENGTHS - US 87 LOCKWOOD INTERCHANGE EXIT 452

Scale	1"=100'	Date	March 2006	Drawn by	RAC	Figure	C-4B

MDT serving you with pride
BILLINGS I-90 INTERCHANGE STUDY

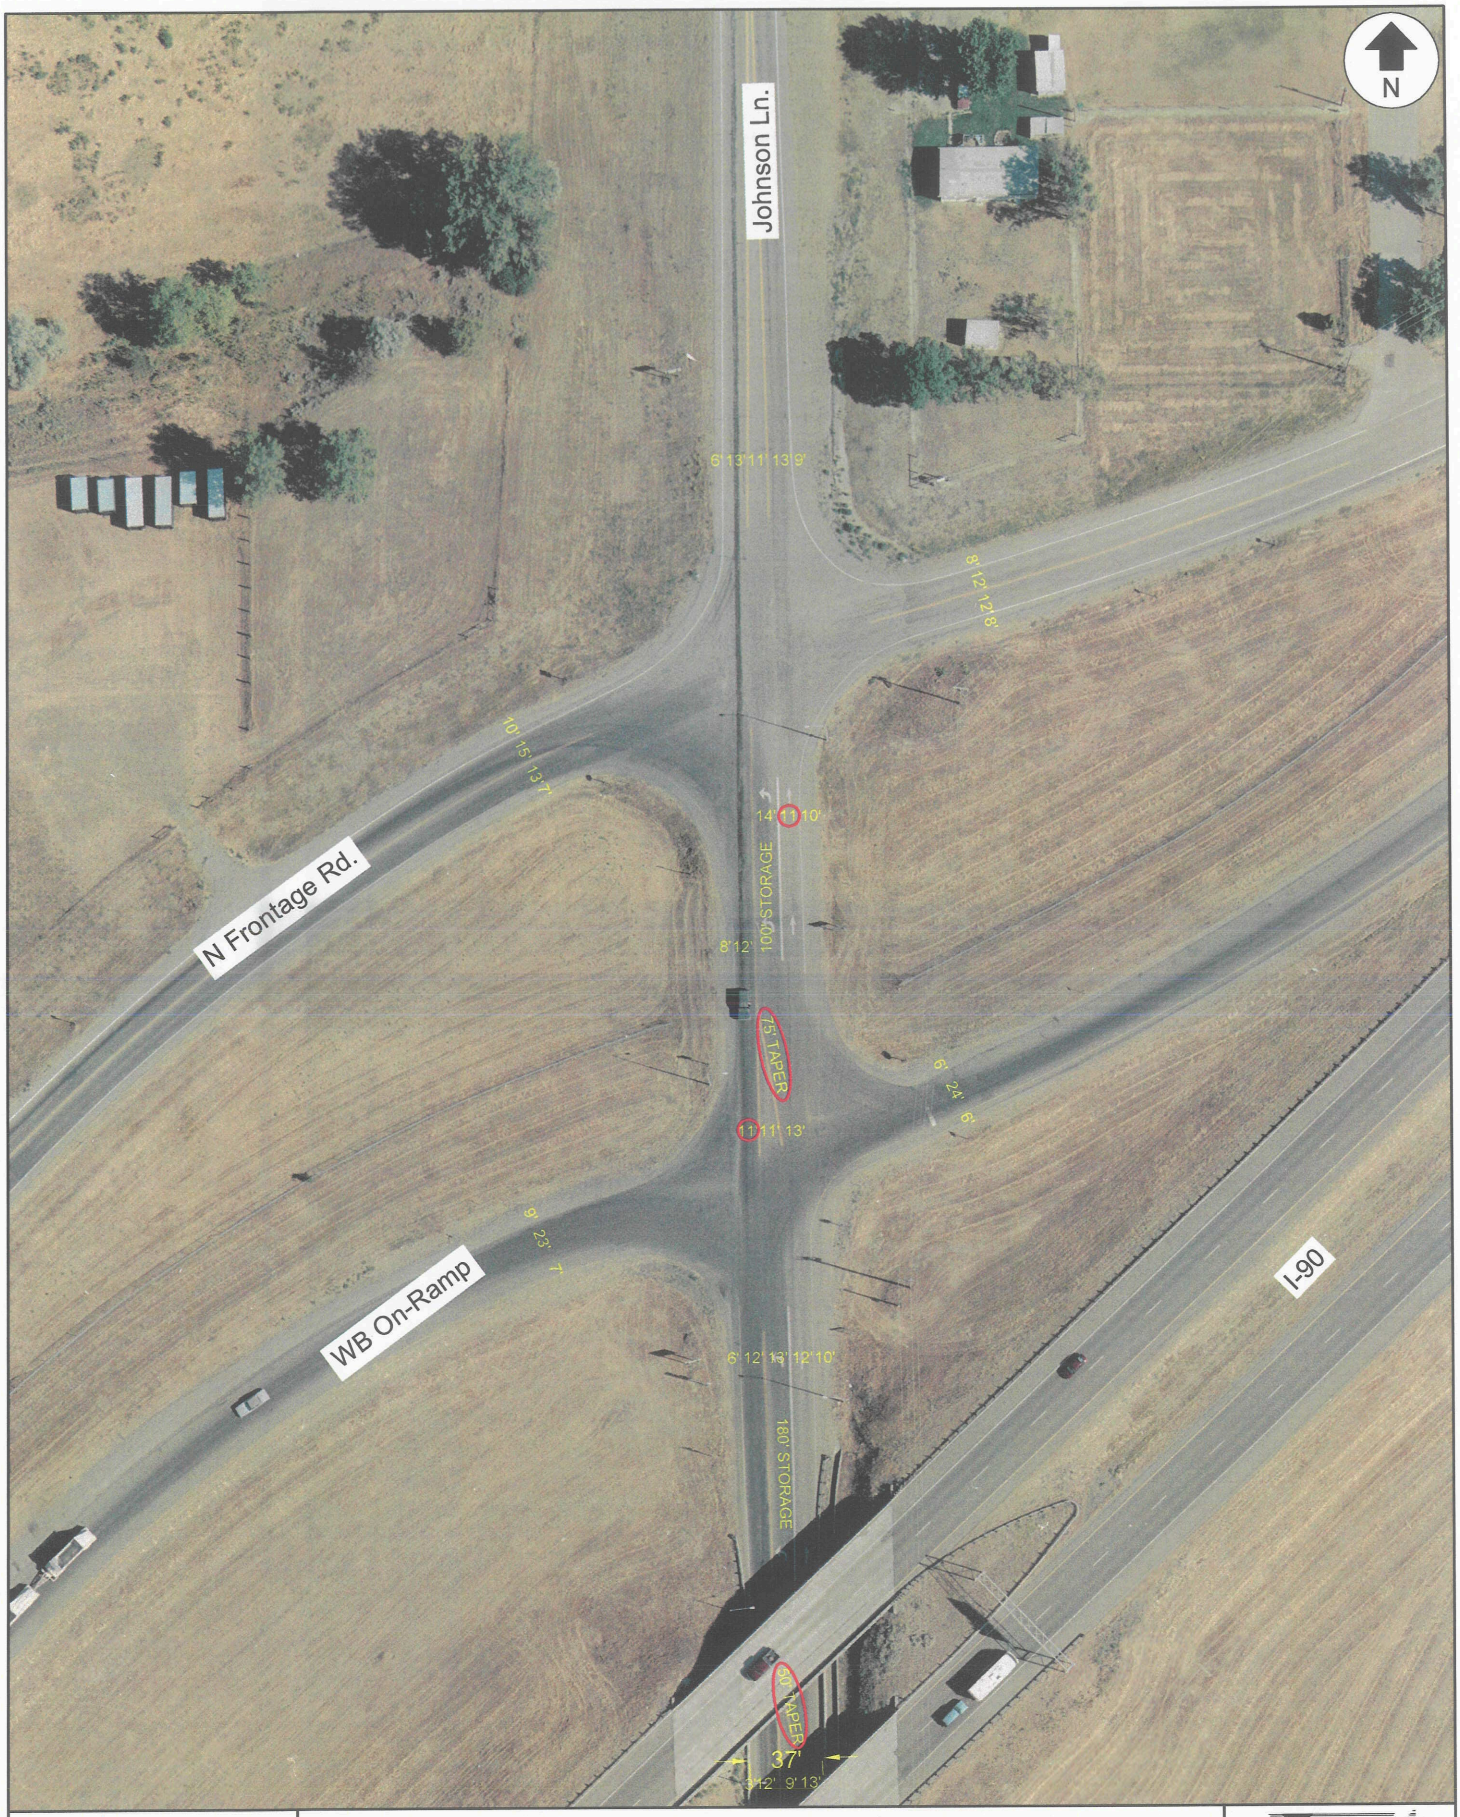

SEH
Project # AMTDOT0306

BILLINGS I-90 INTERCHANGE STUDY


LANE WIDTHS & TAPER LENGTHS - JOHNSON LANE INT. EXIT 455

Scale	1"=100'	Date	March 2006	Drawn by	RAC	Figure	C-5A

MDT serving you with pride
BILLINGS I-90 INTERCHANGE STUDY



SEH Project # AMTDOT0306	BILLINGS I-90 INTERCHANGE STUDY LANE WIDTHS & TAPER LENGTHS - JOHNSON LANE INT. EXIT 455				MDT serving you with pride BILLINGS I-90 INTERCHANGE STUDY
	Scale 1"=100'	Date March 2006	Drawn by RAC	Figure C-5B	

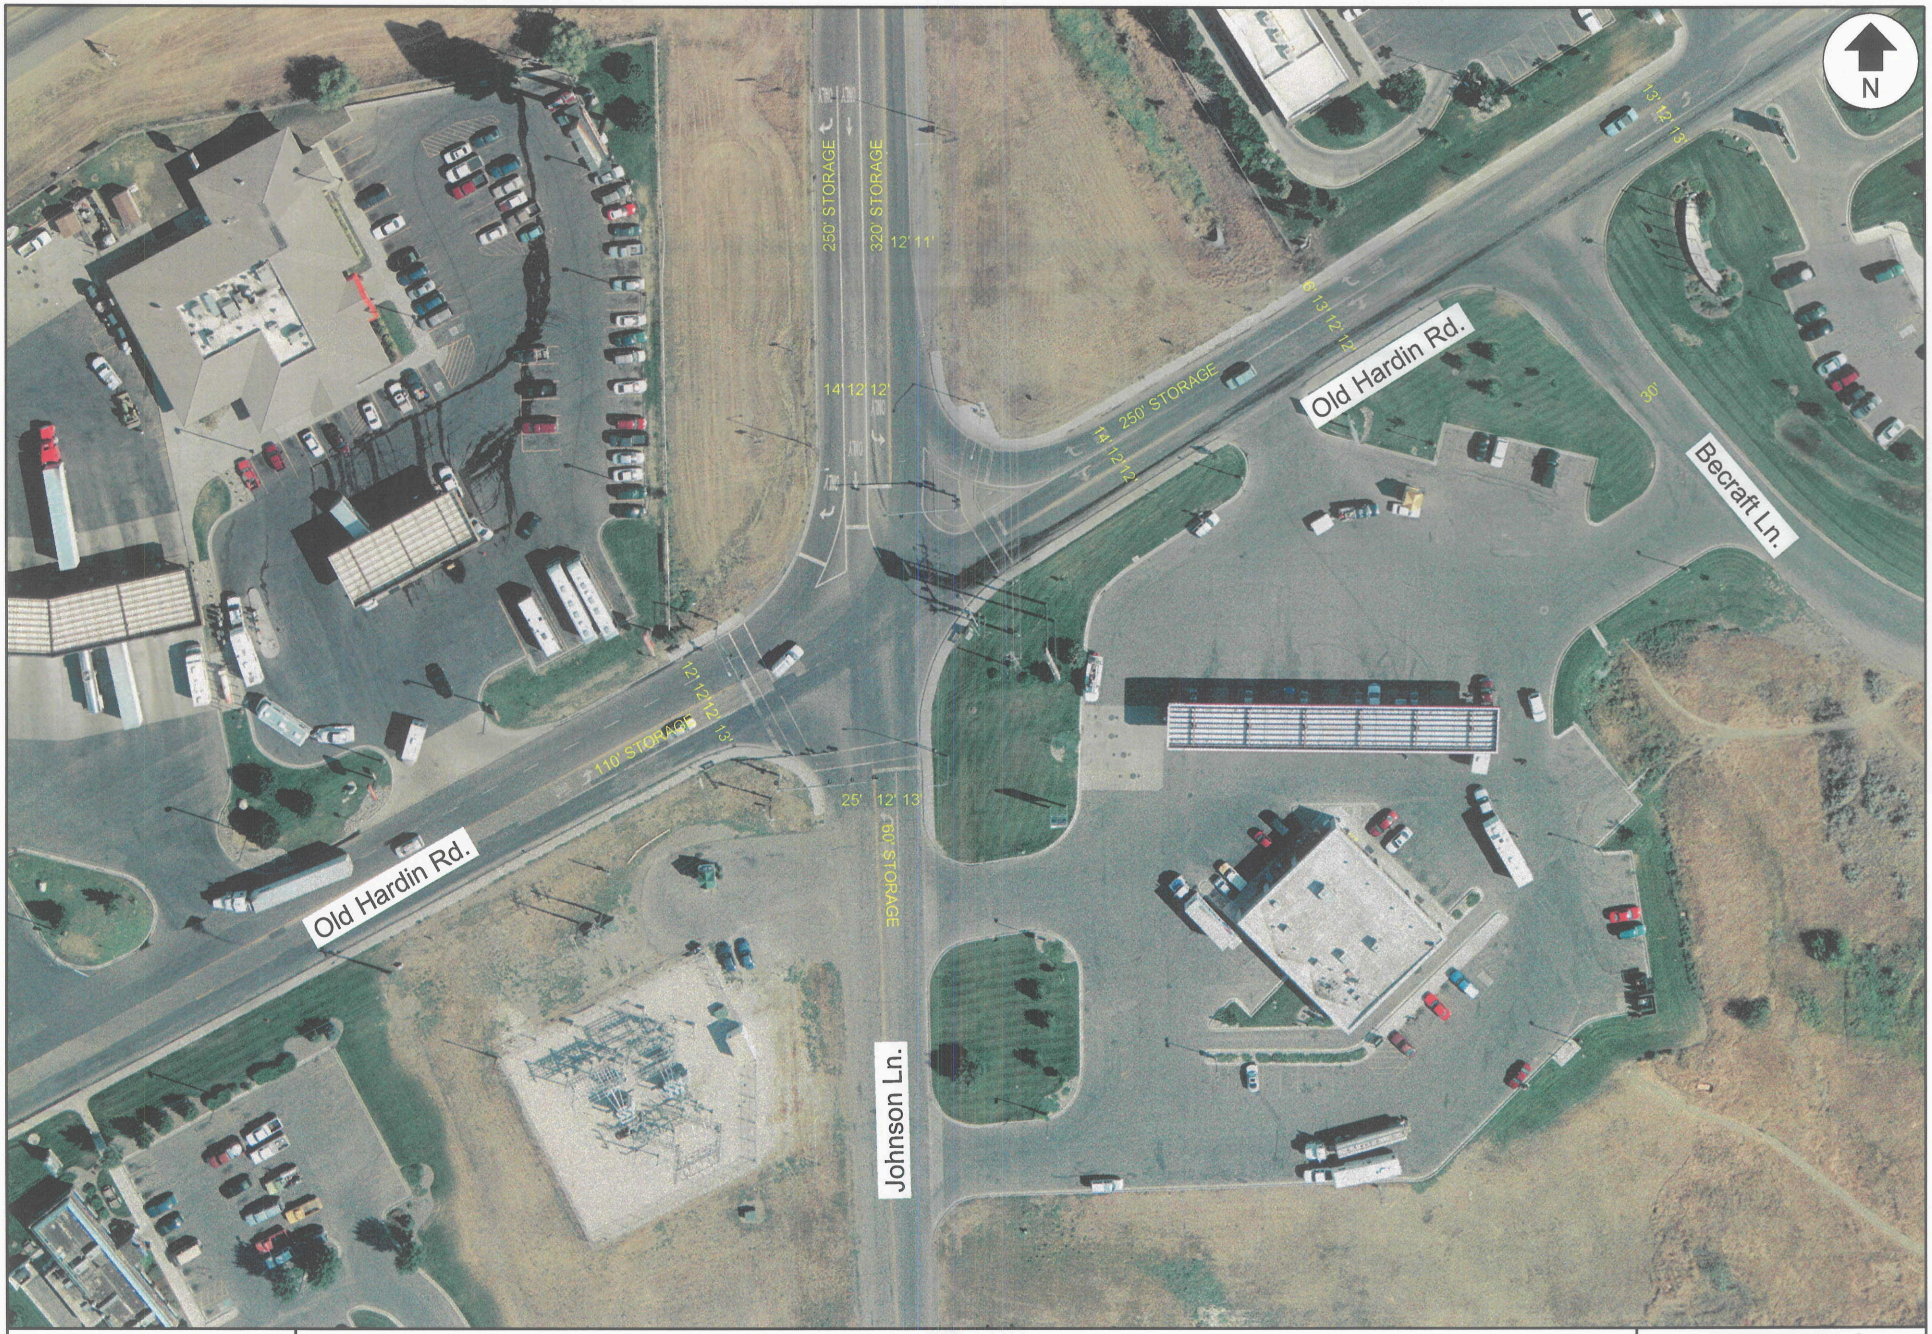

SEH
Project # AMTDOT0306

BILLINGS I-90 INTERCHANGE STUDY

LANE WIDTHS & TAPER LENGTHS - JOHNSON LANE INTERCHANGE EXIT 455

Scale	1"=100'	Date	March 2006	Drawn by	RAC	Figure	C-5C

MDT serving you with pride
BILLINGS I-90 INTERCHANGE STUDY