KAGY BLVD. RECONSTRUCTION

TYPICAL SECTION ALTERNATIVES

MULTI-LANE OPTION

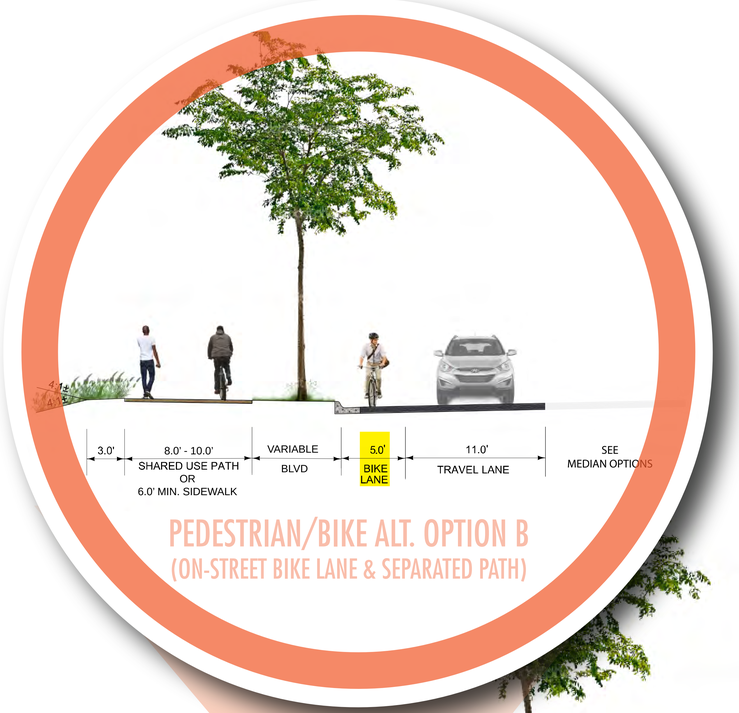

PEDESTRIAN/BIKE ALT. OPTION B
(ON-STREET BIKE LANE & SEPARATED PATH)

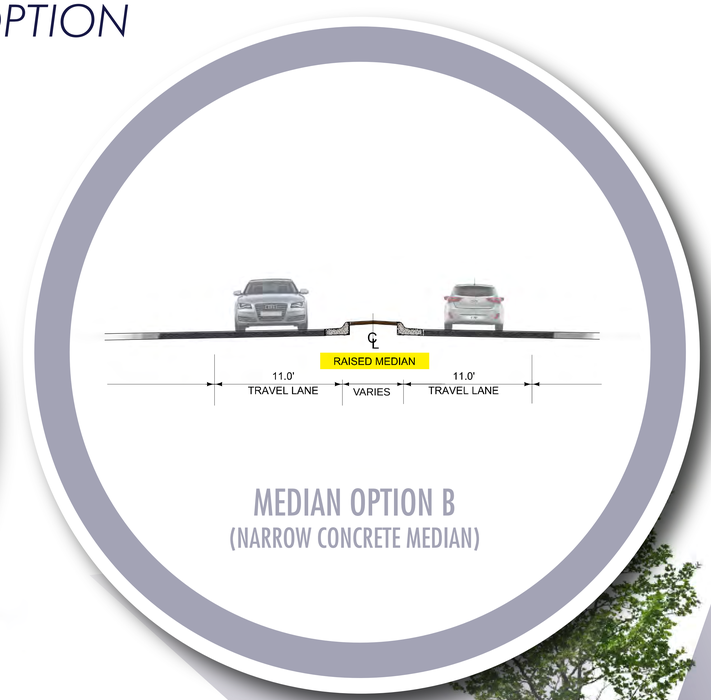

MEDIAN OPTION B
(NARROW CONCRETE MEDIAN)

MEDIAN OPTION C
(STRIPED TWO WAY LEFT TURN LANE)

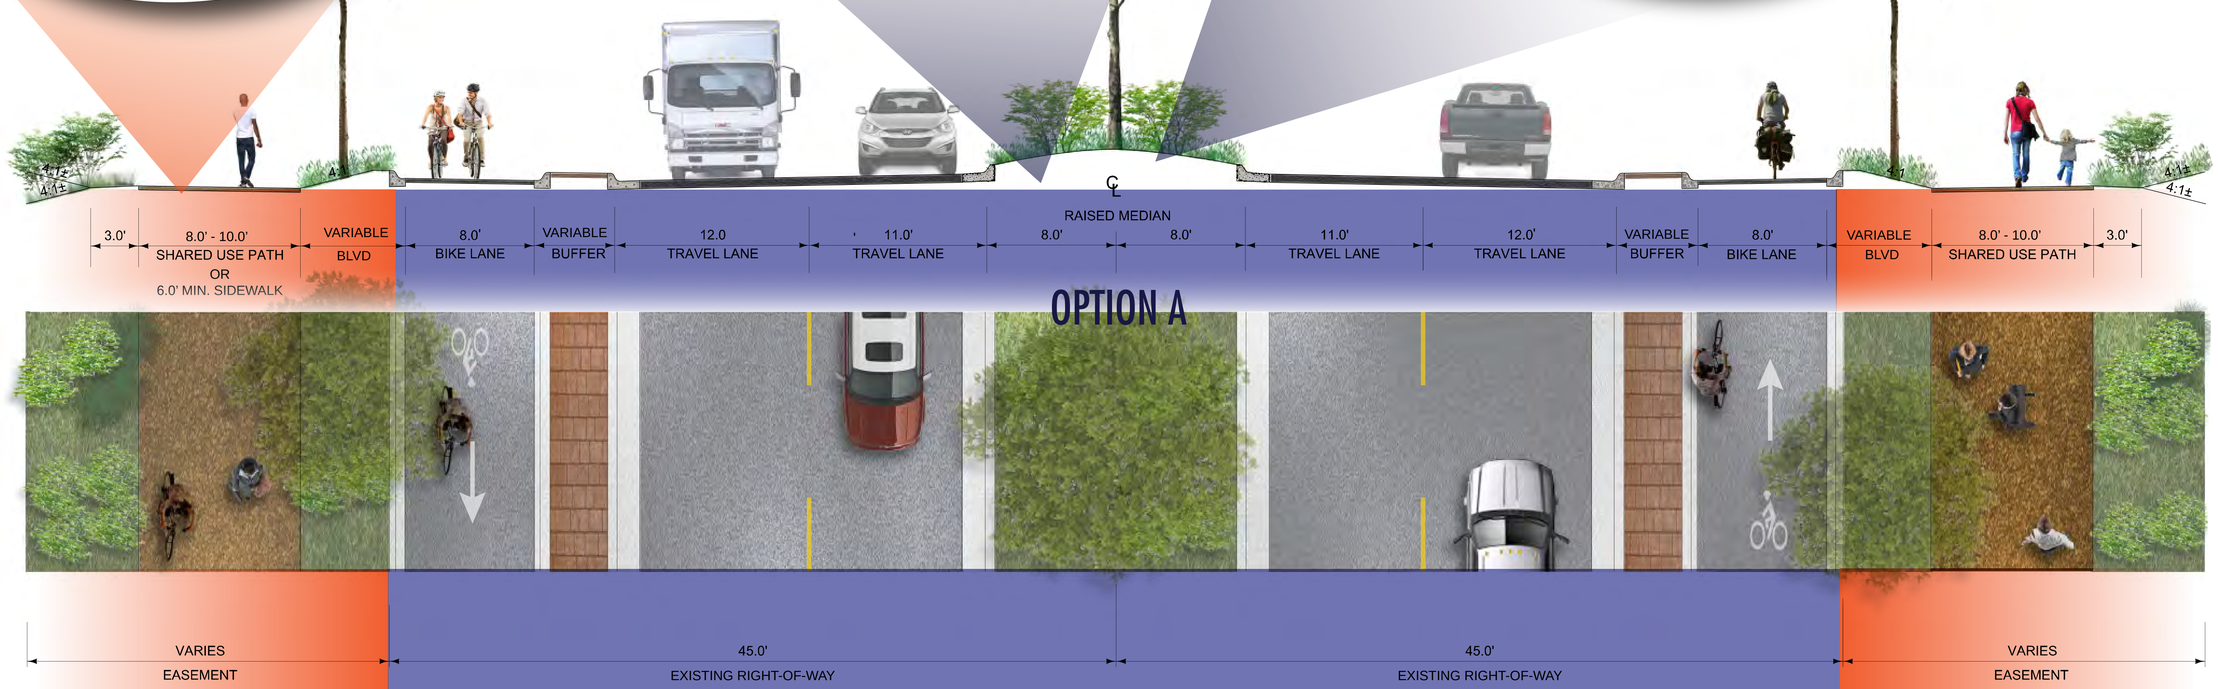

OPTION A

SANDERSON STEWART

MDT

CITY OF BOZEMAN 1883 GALLATIN CO. MONTANA