Proposed Intersection Design and Elements
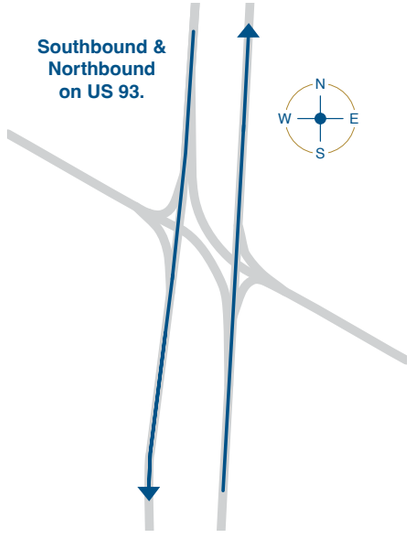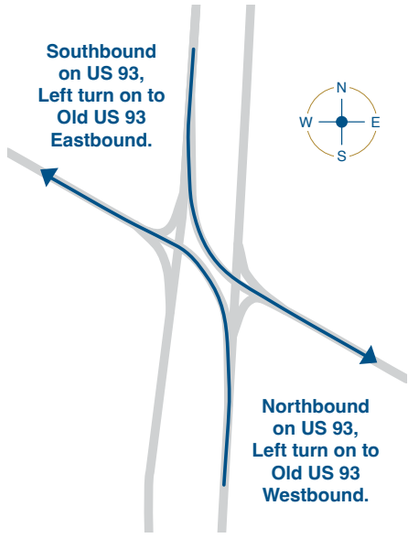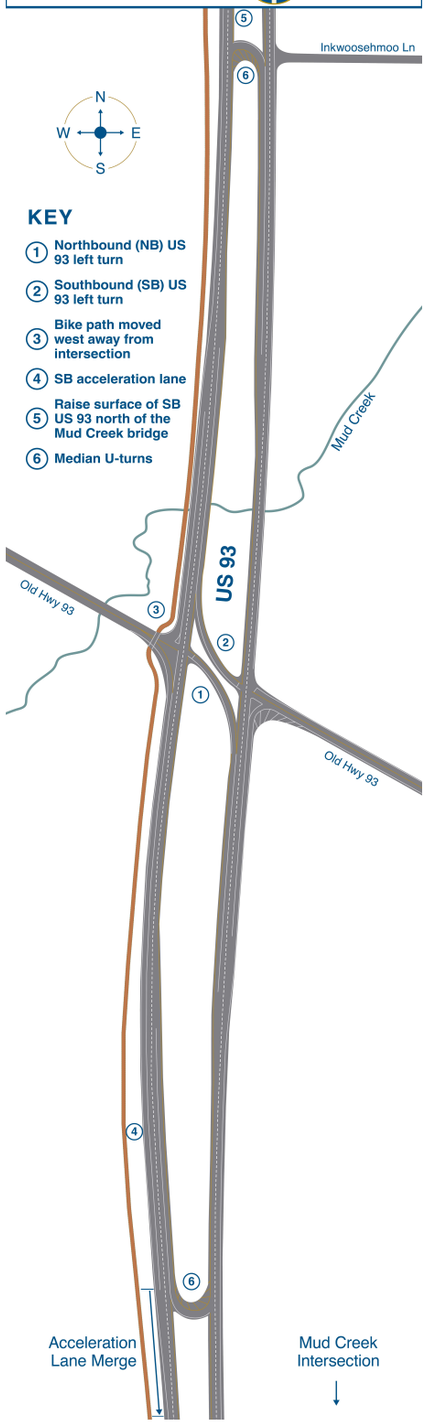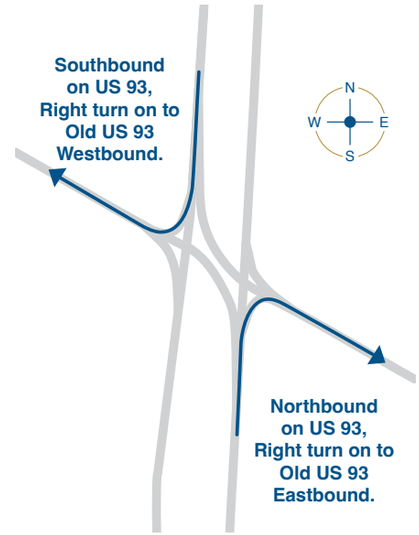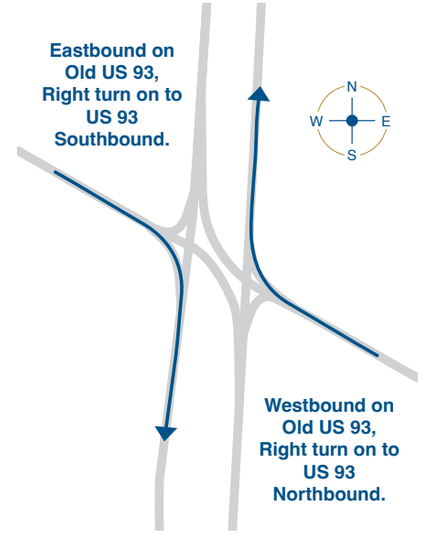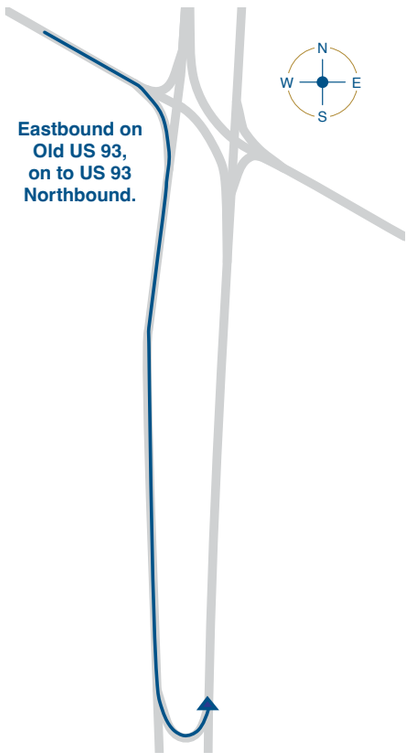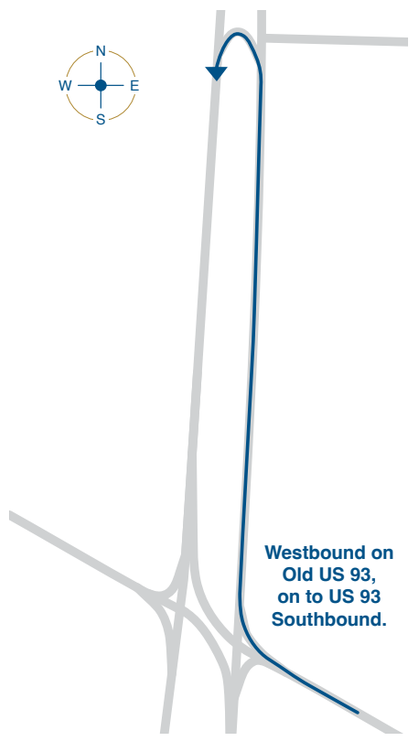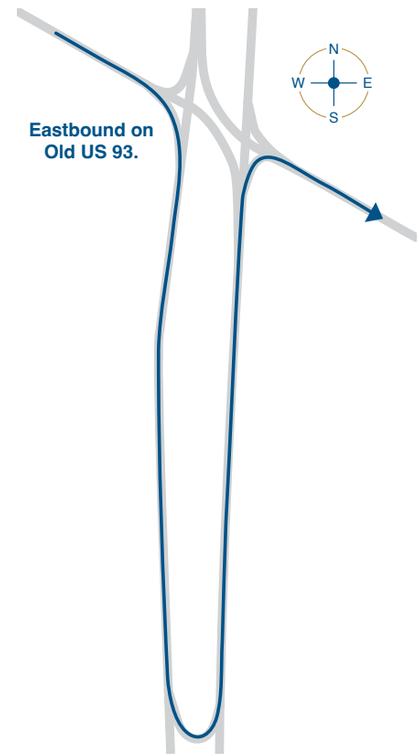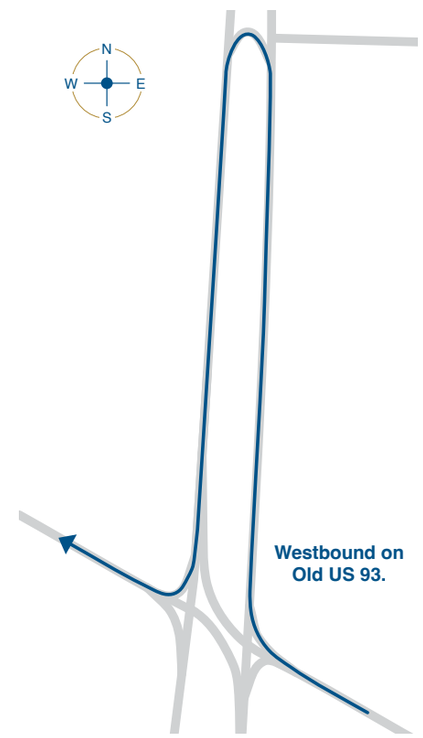
SOUTH OF PABLO SAFETY IMPROVEMENTS