Exhibit 9

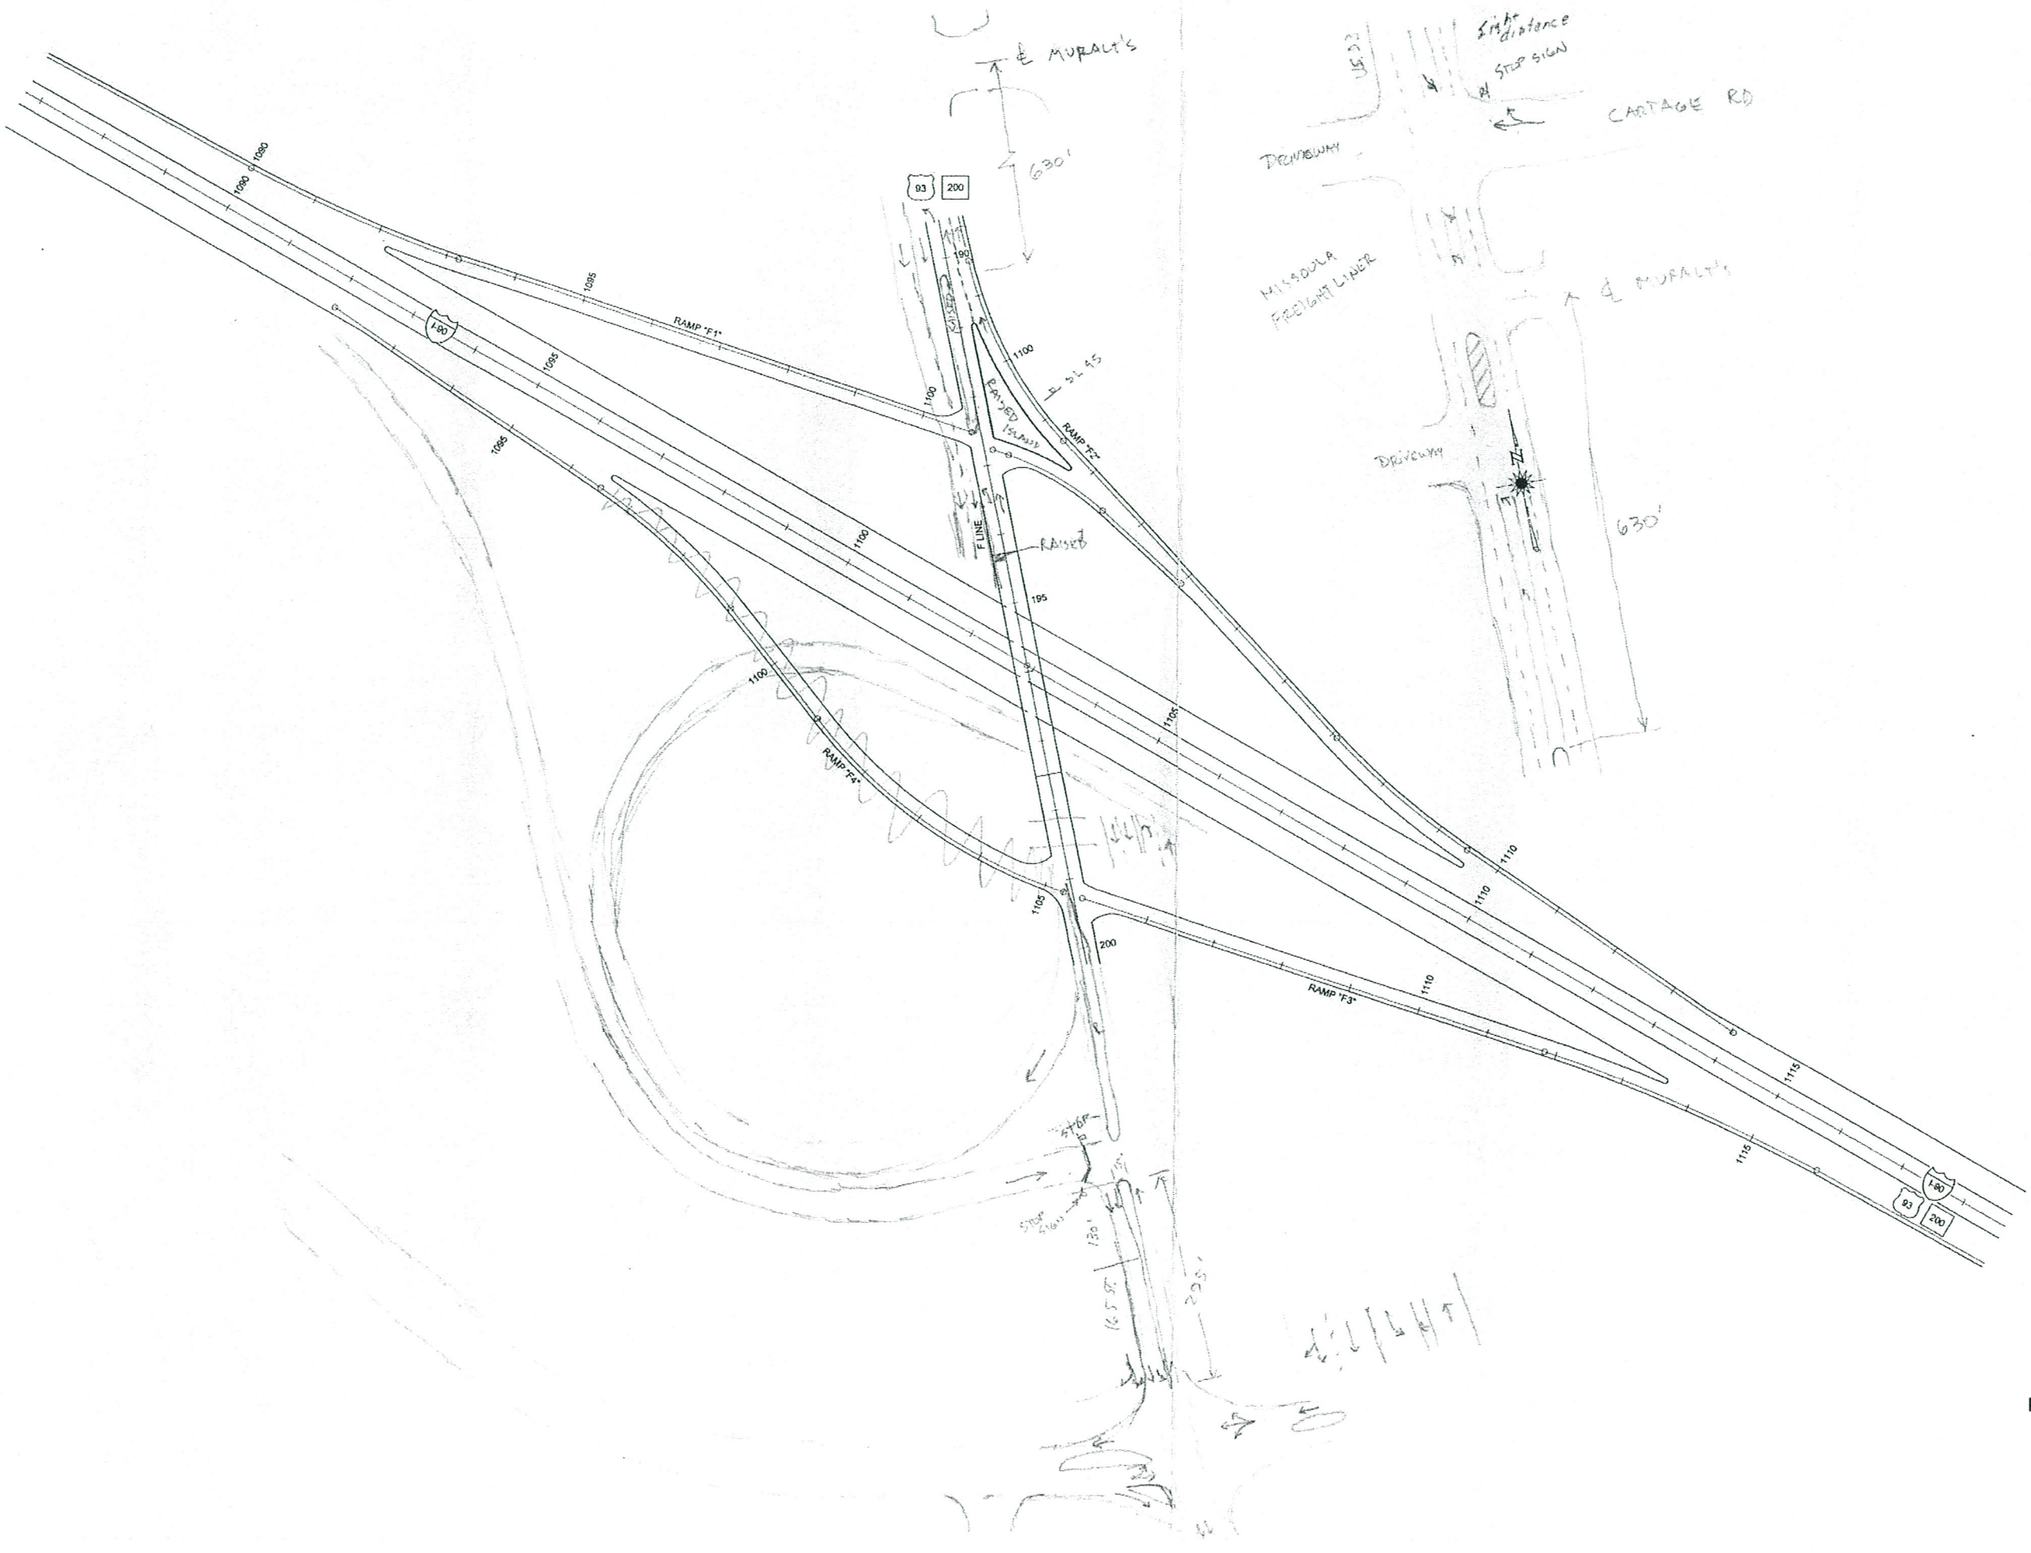

DeSMET JUNCTION INTERCHANGE
EXIT 96

0 100 200 300
SCALE IN FEET































































































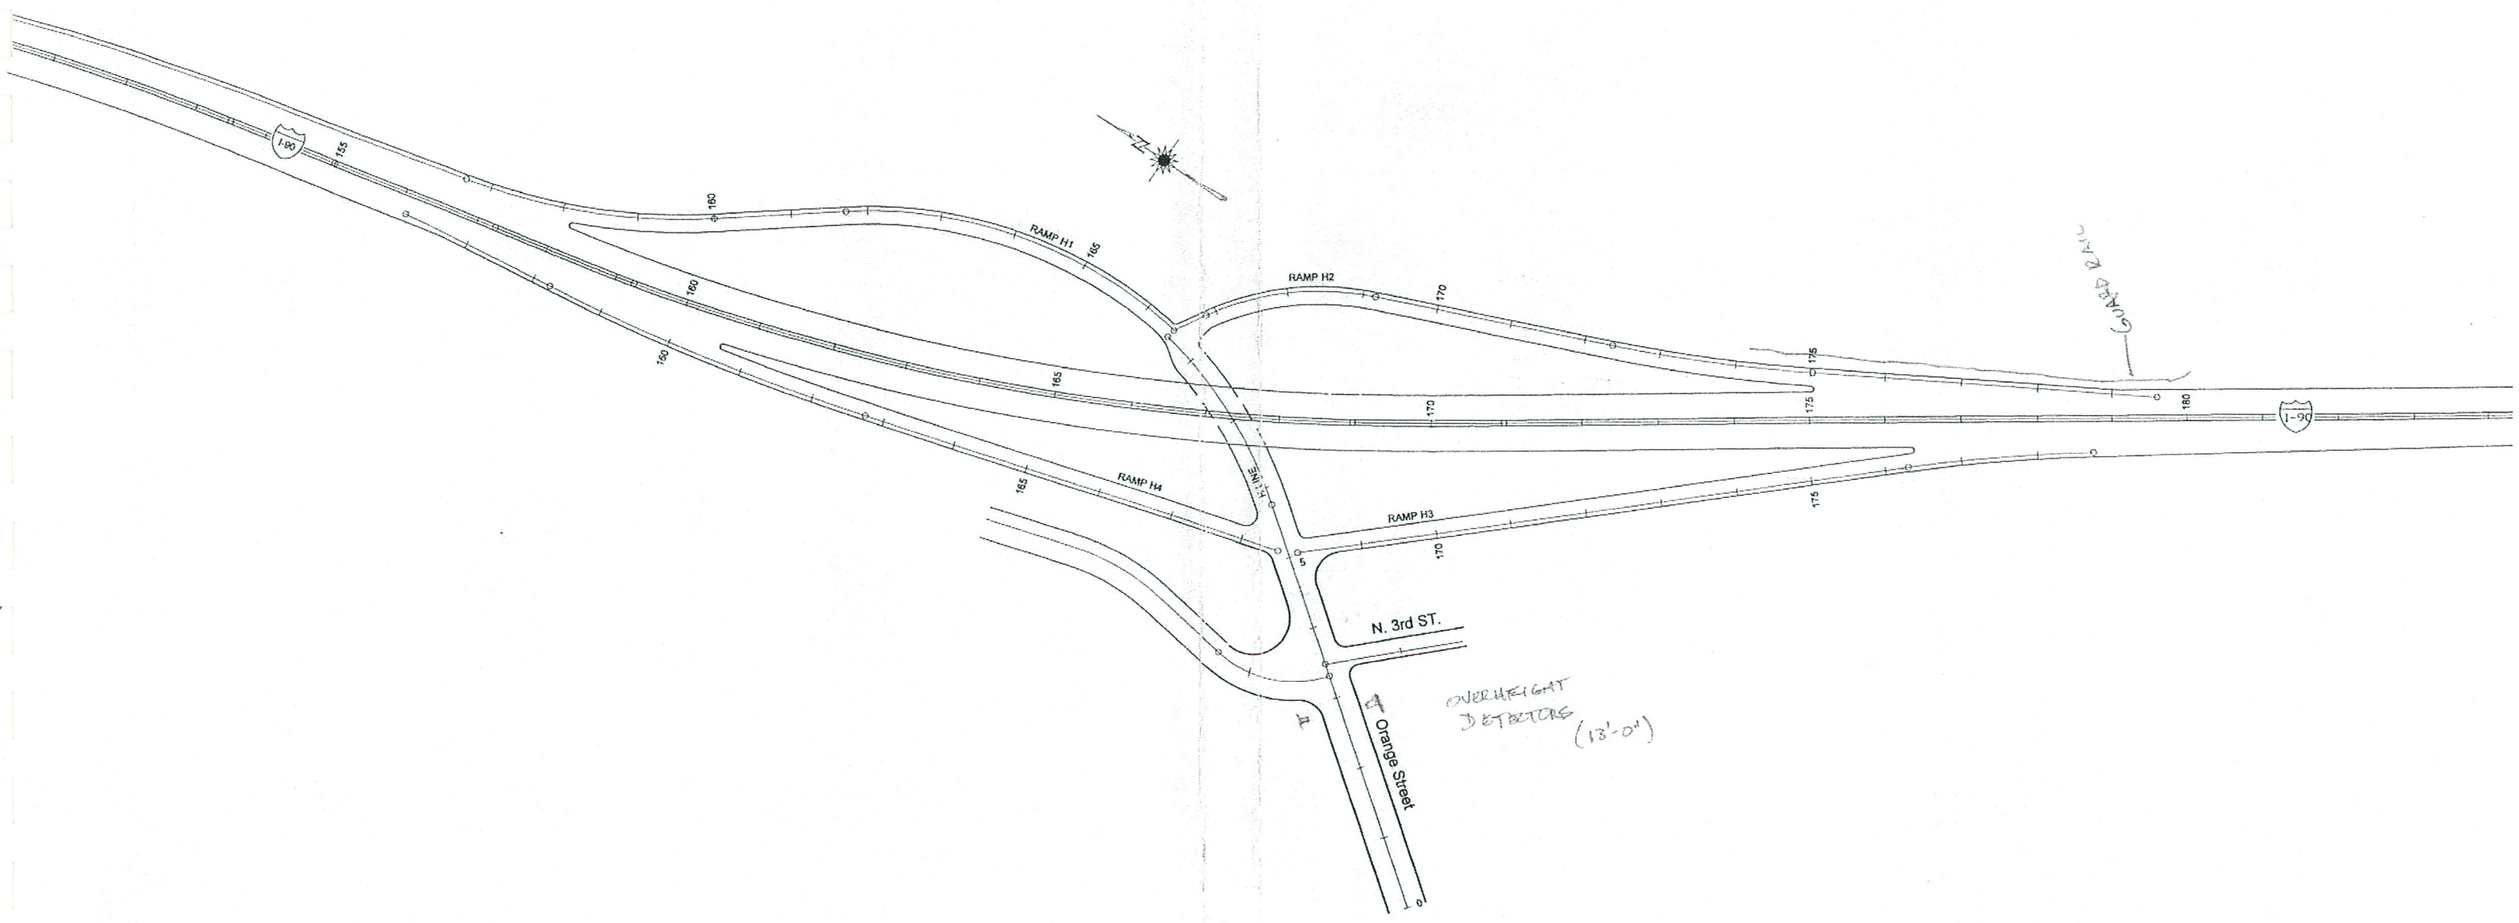

ORANGE STREET INTERCHANGE
EXIT 104

0 100 200 300
SCALE IN FEET

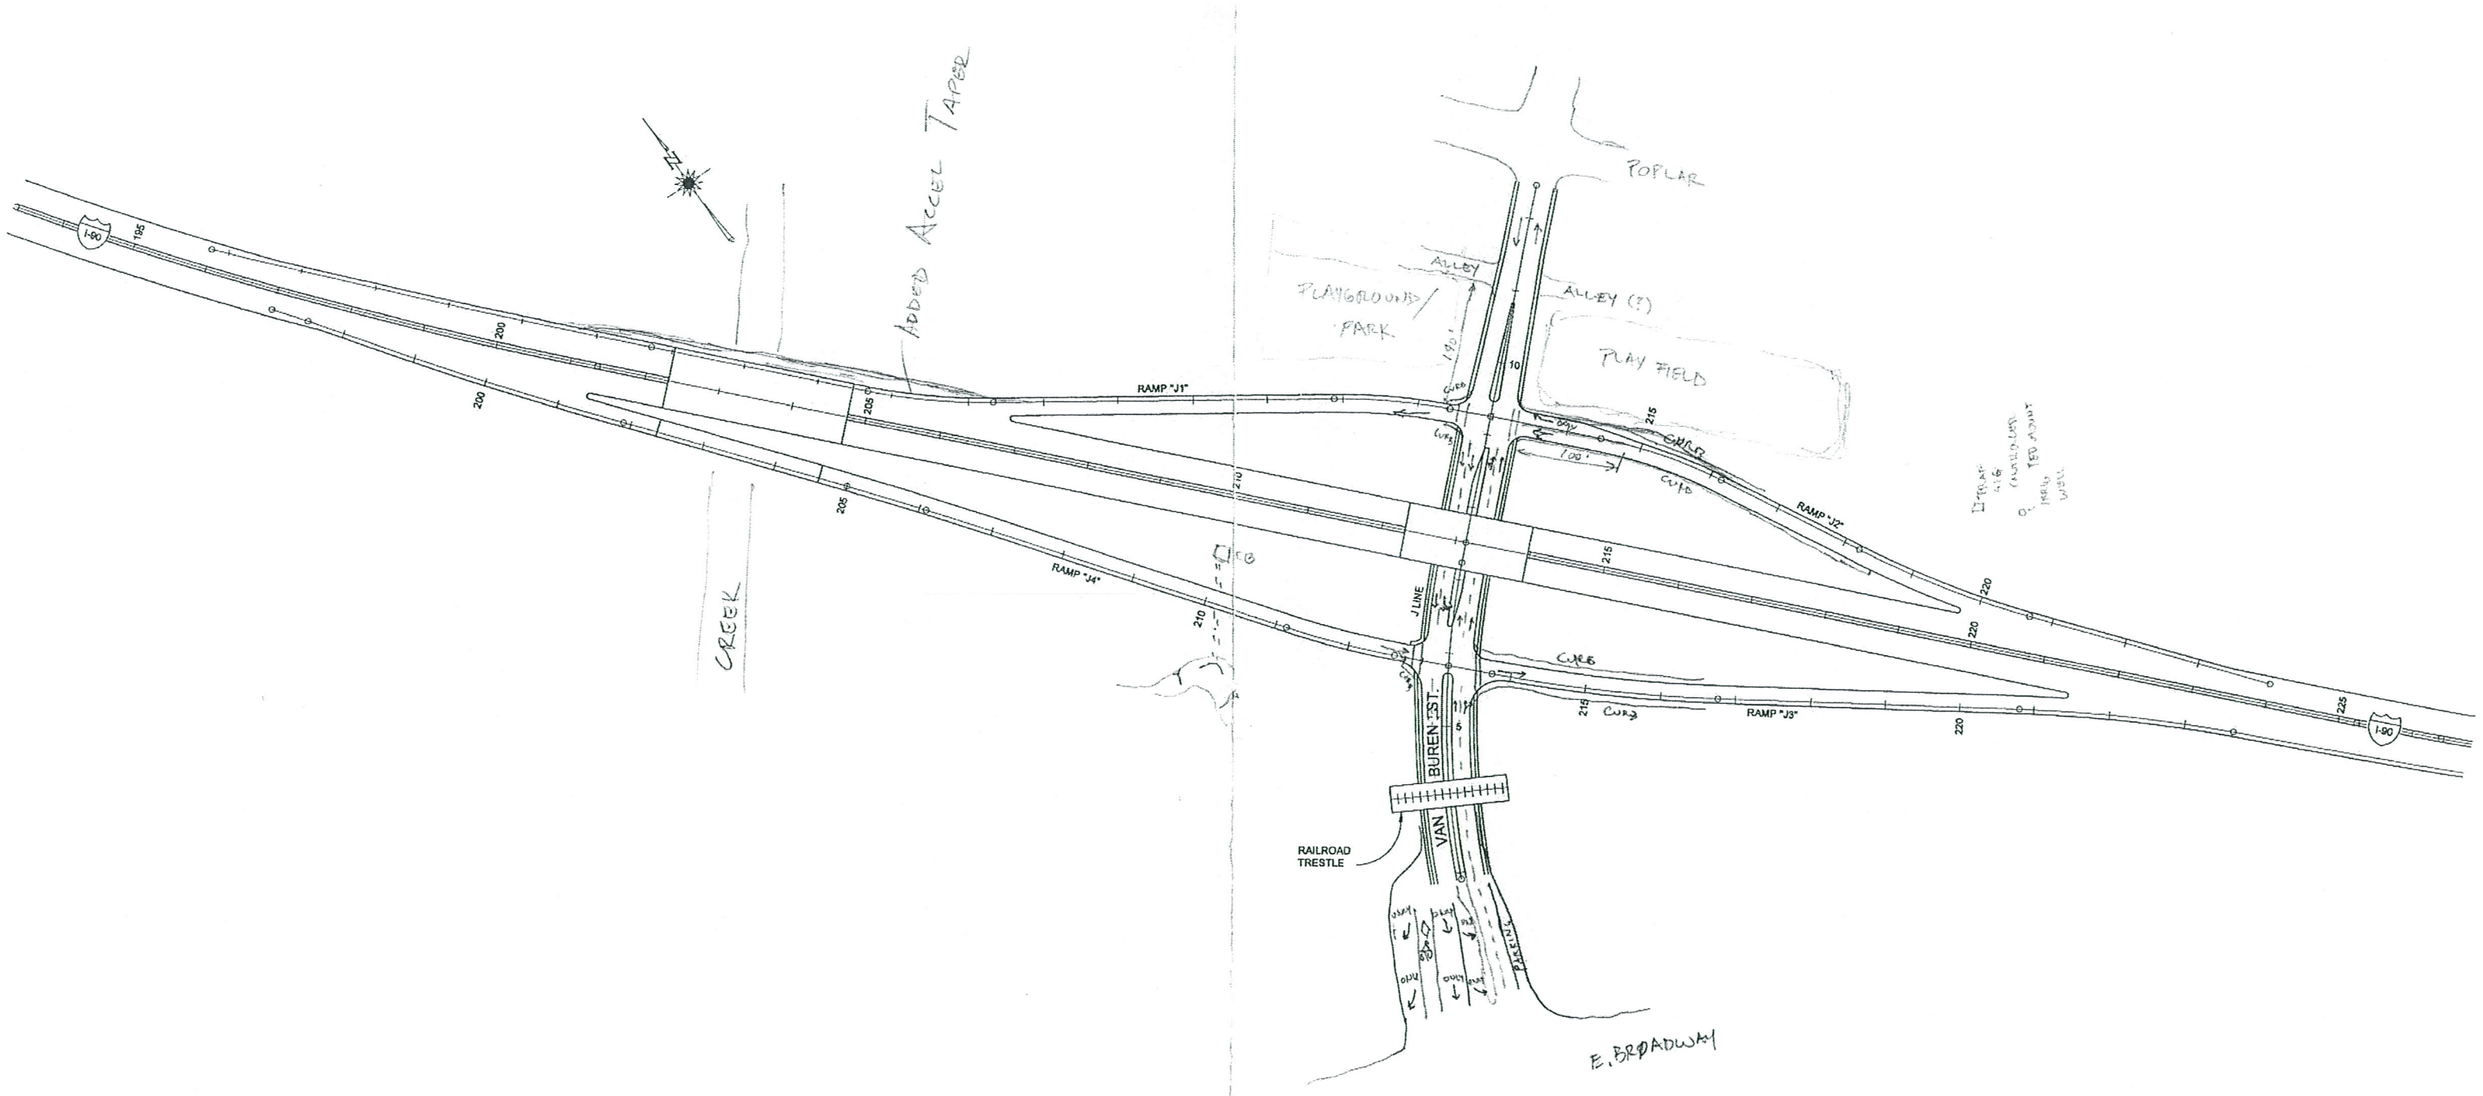

VAN BUREN STREET INTERCHANGE
EXIT 105

0 100 200 300
SCALE IN FEET

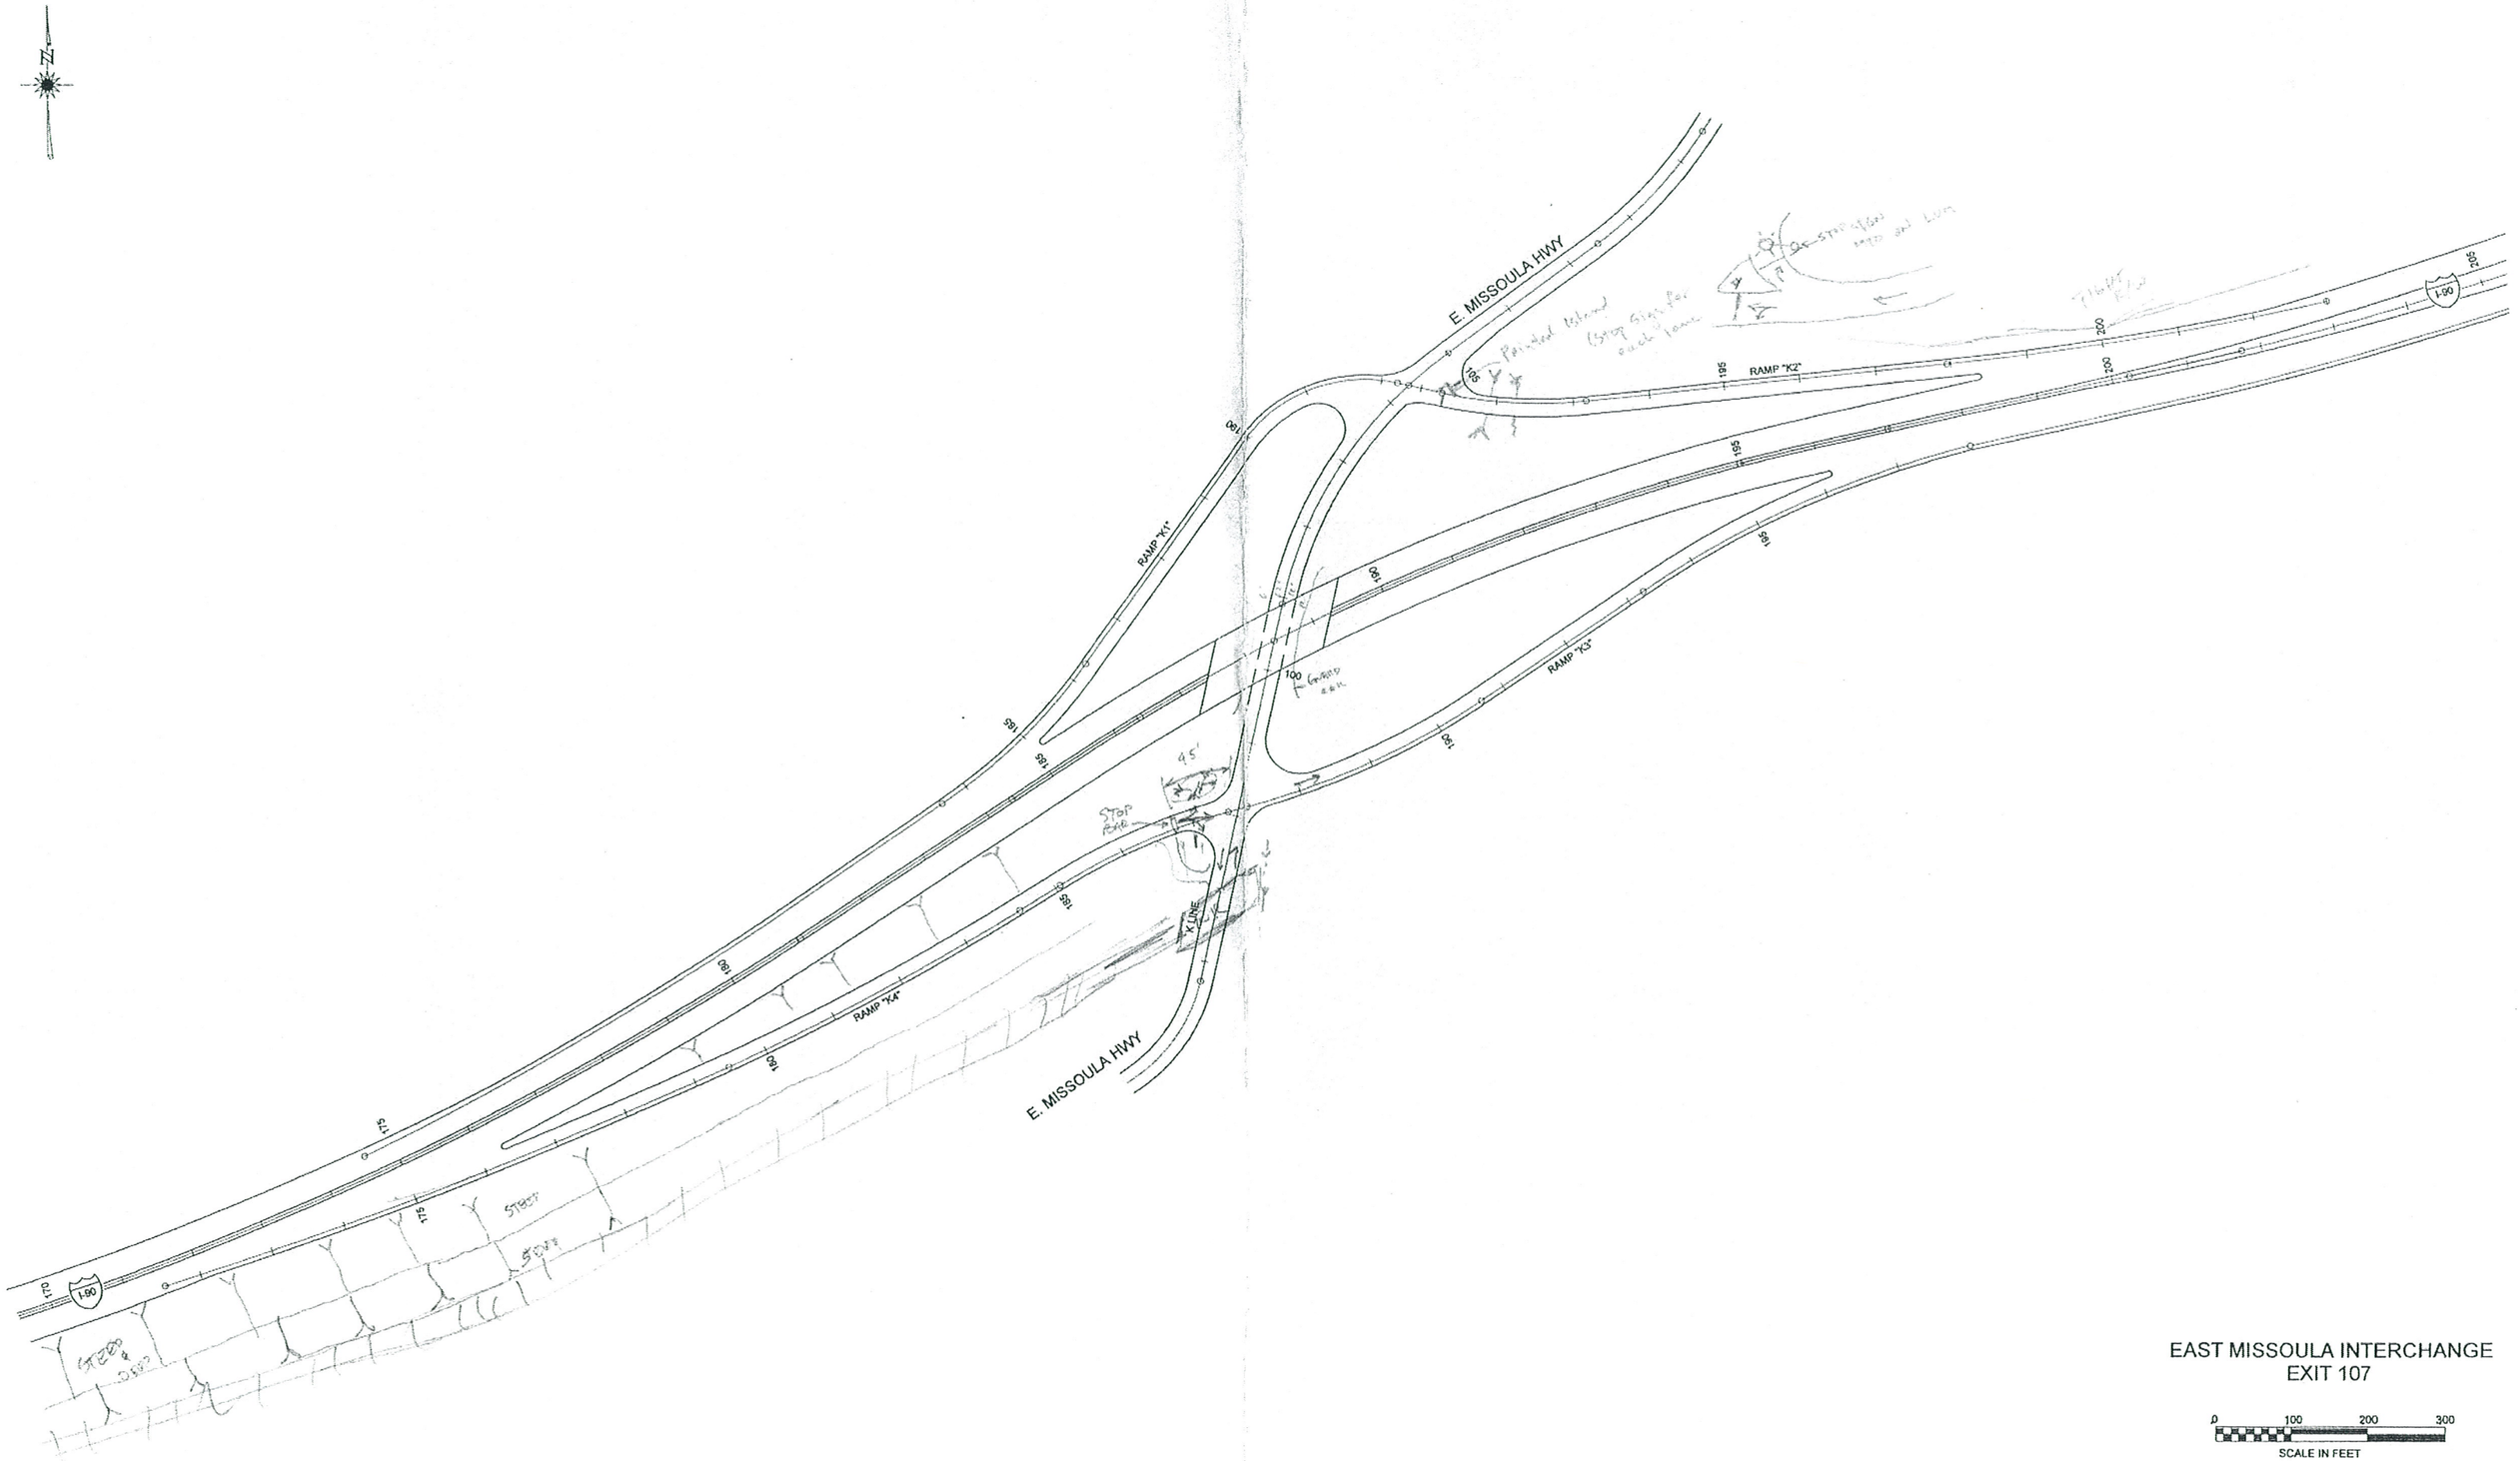

EAST MISSOULA INTERCHANGE
EXIT 107

0 100 200 300
SCALE IN FEET

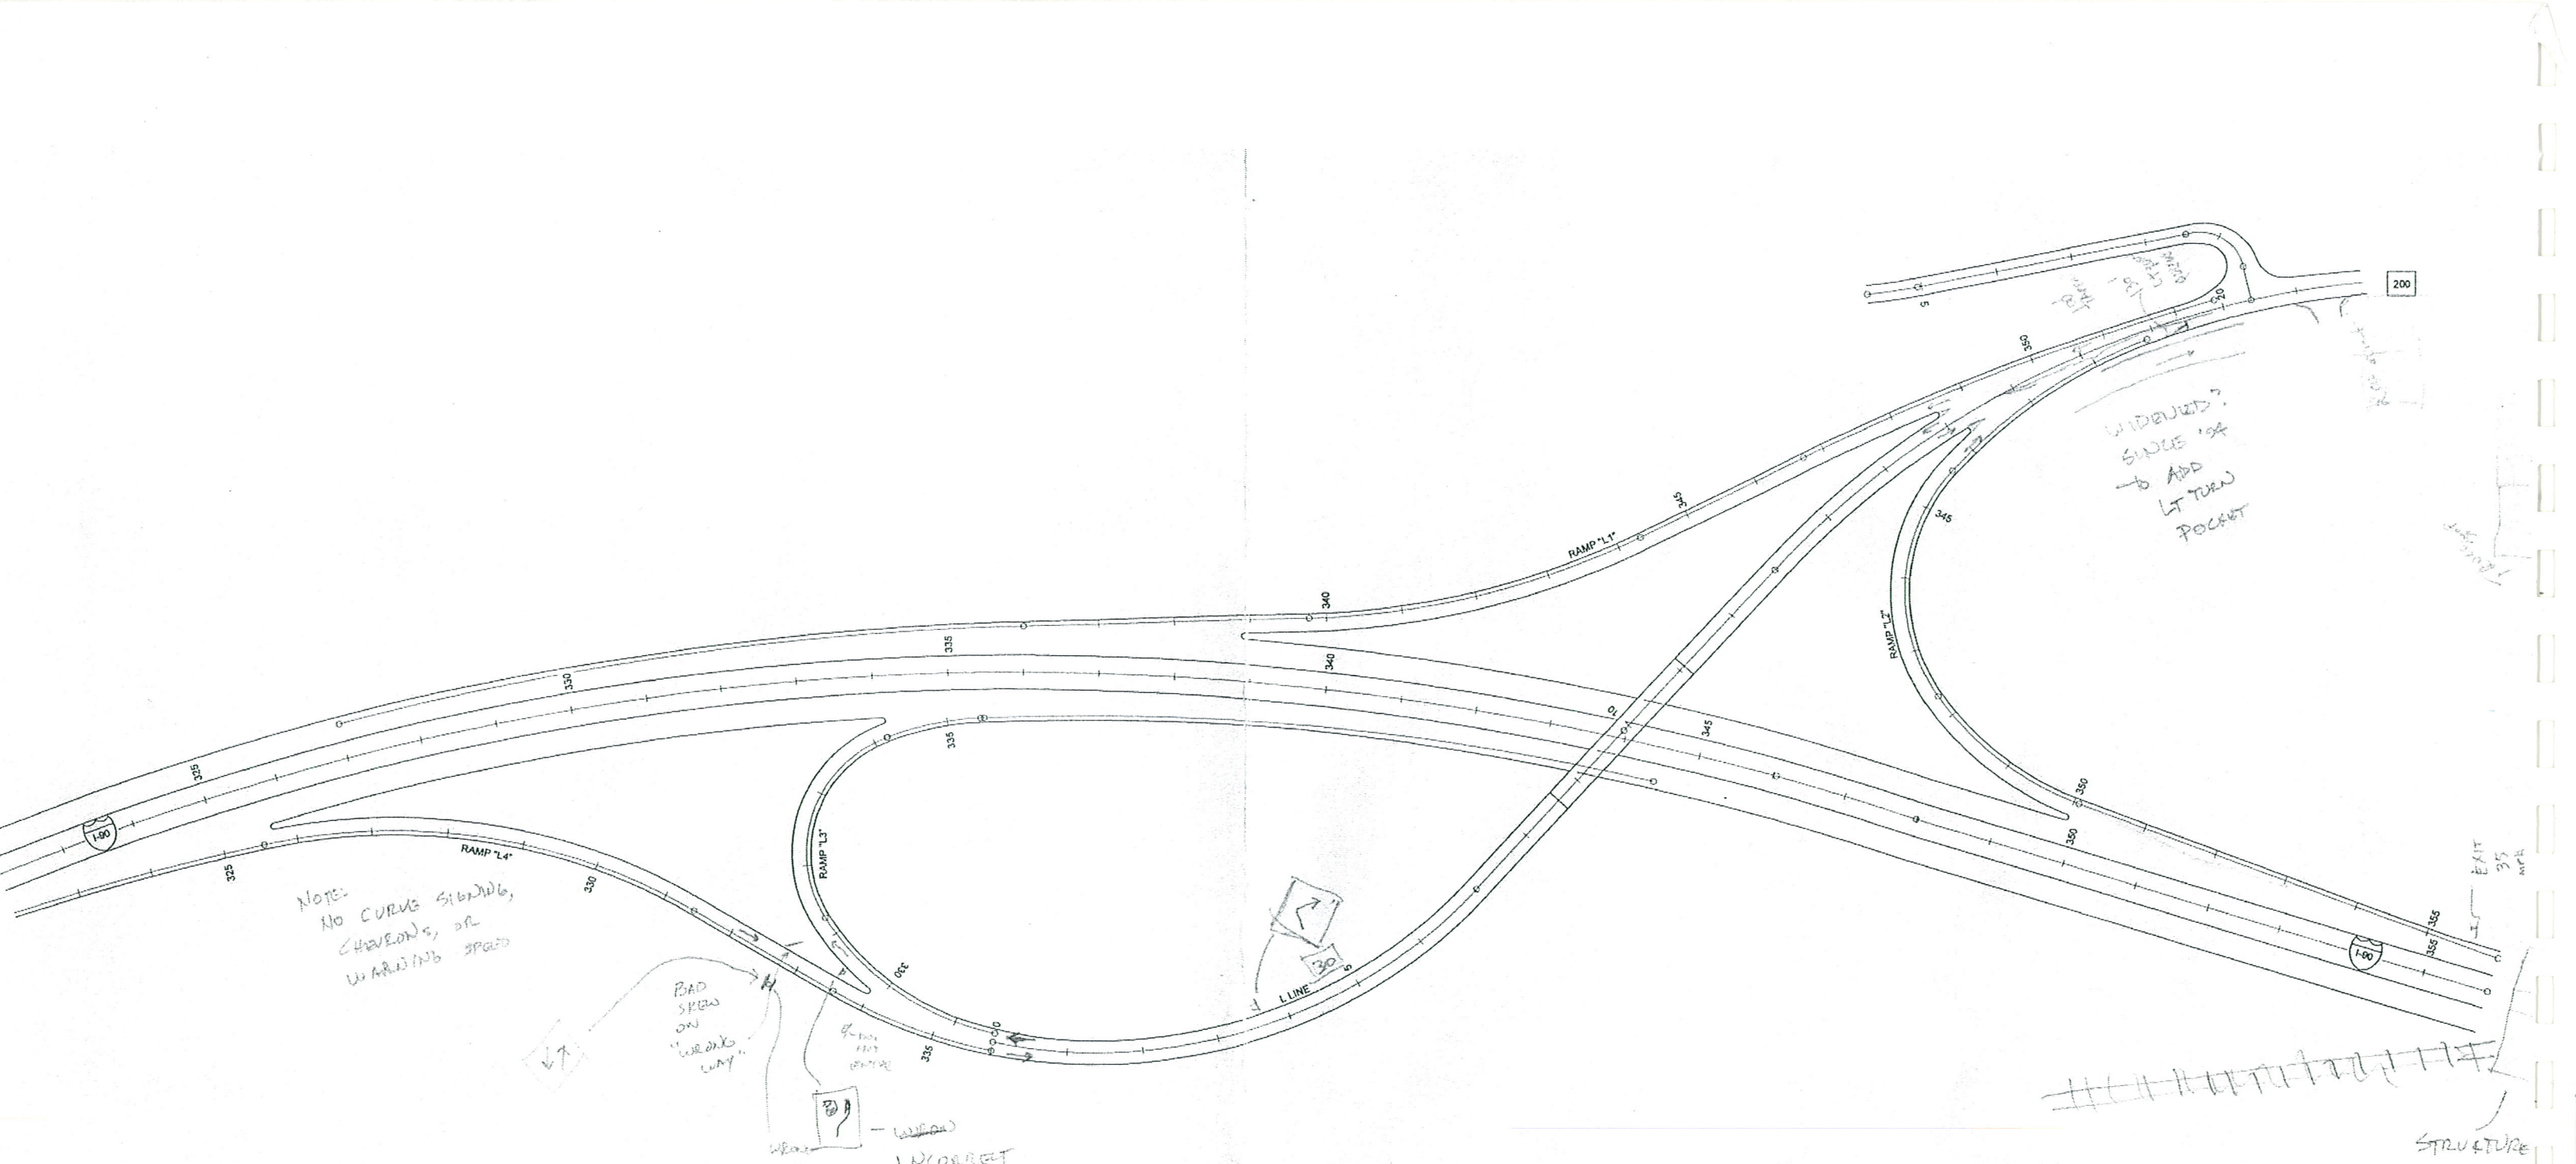

BONNER INTERCHANGE
EXIT 109

0 100 200 300