




SINGLE-LANE SIGNALIZED INTERSECTION

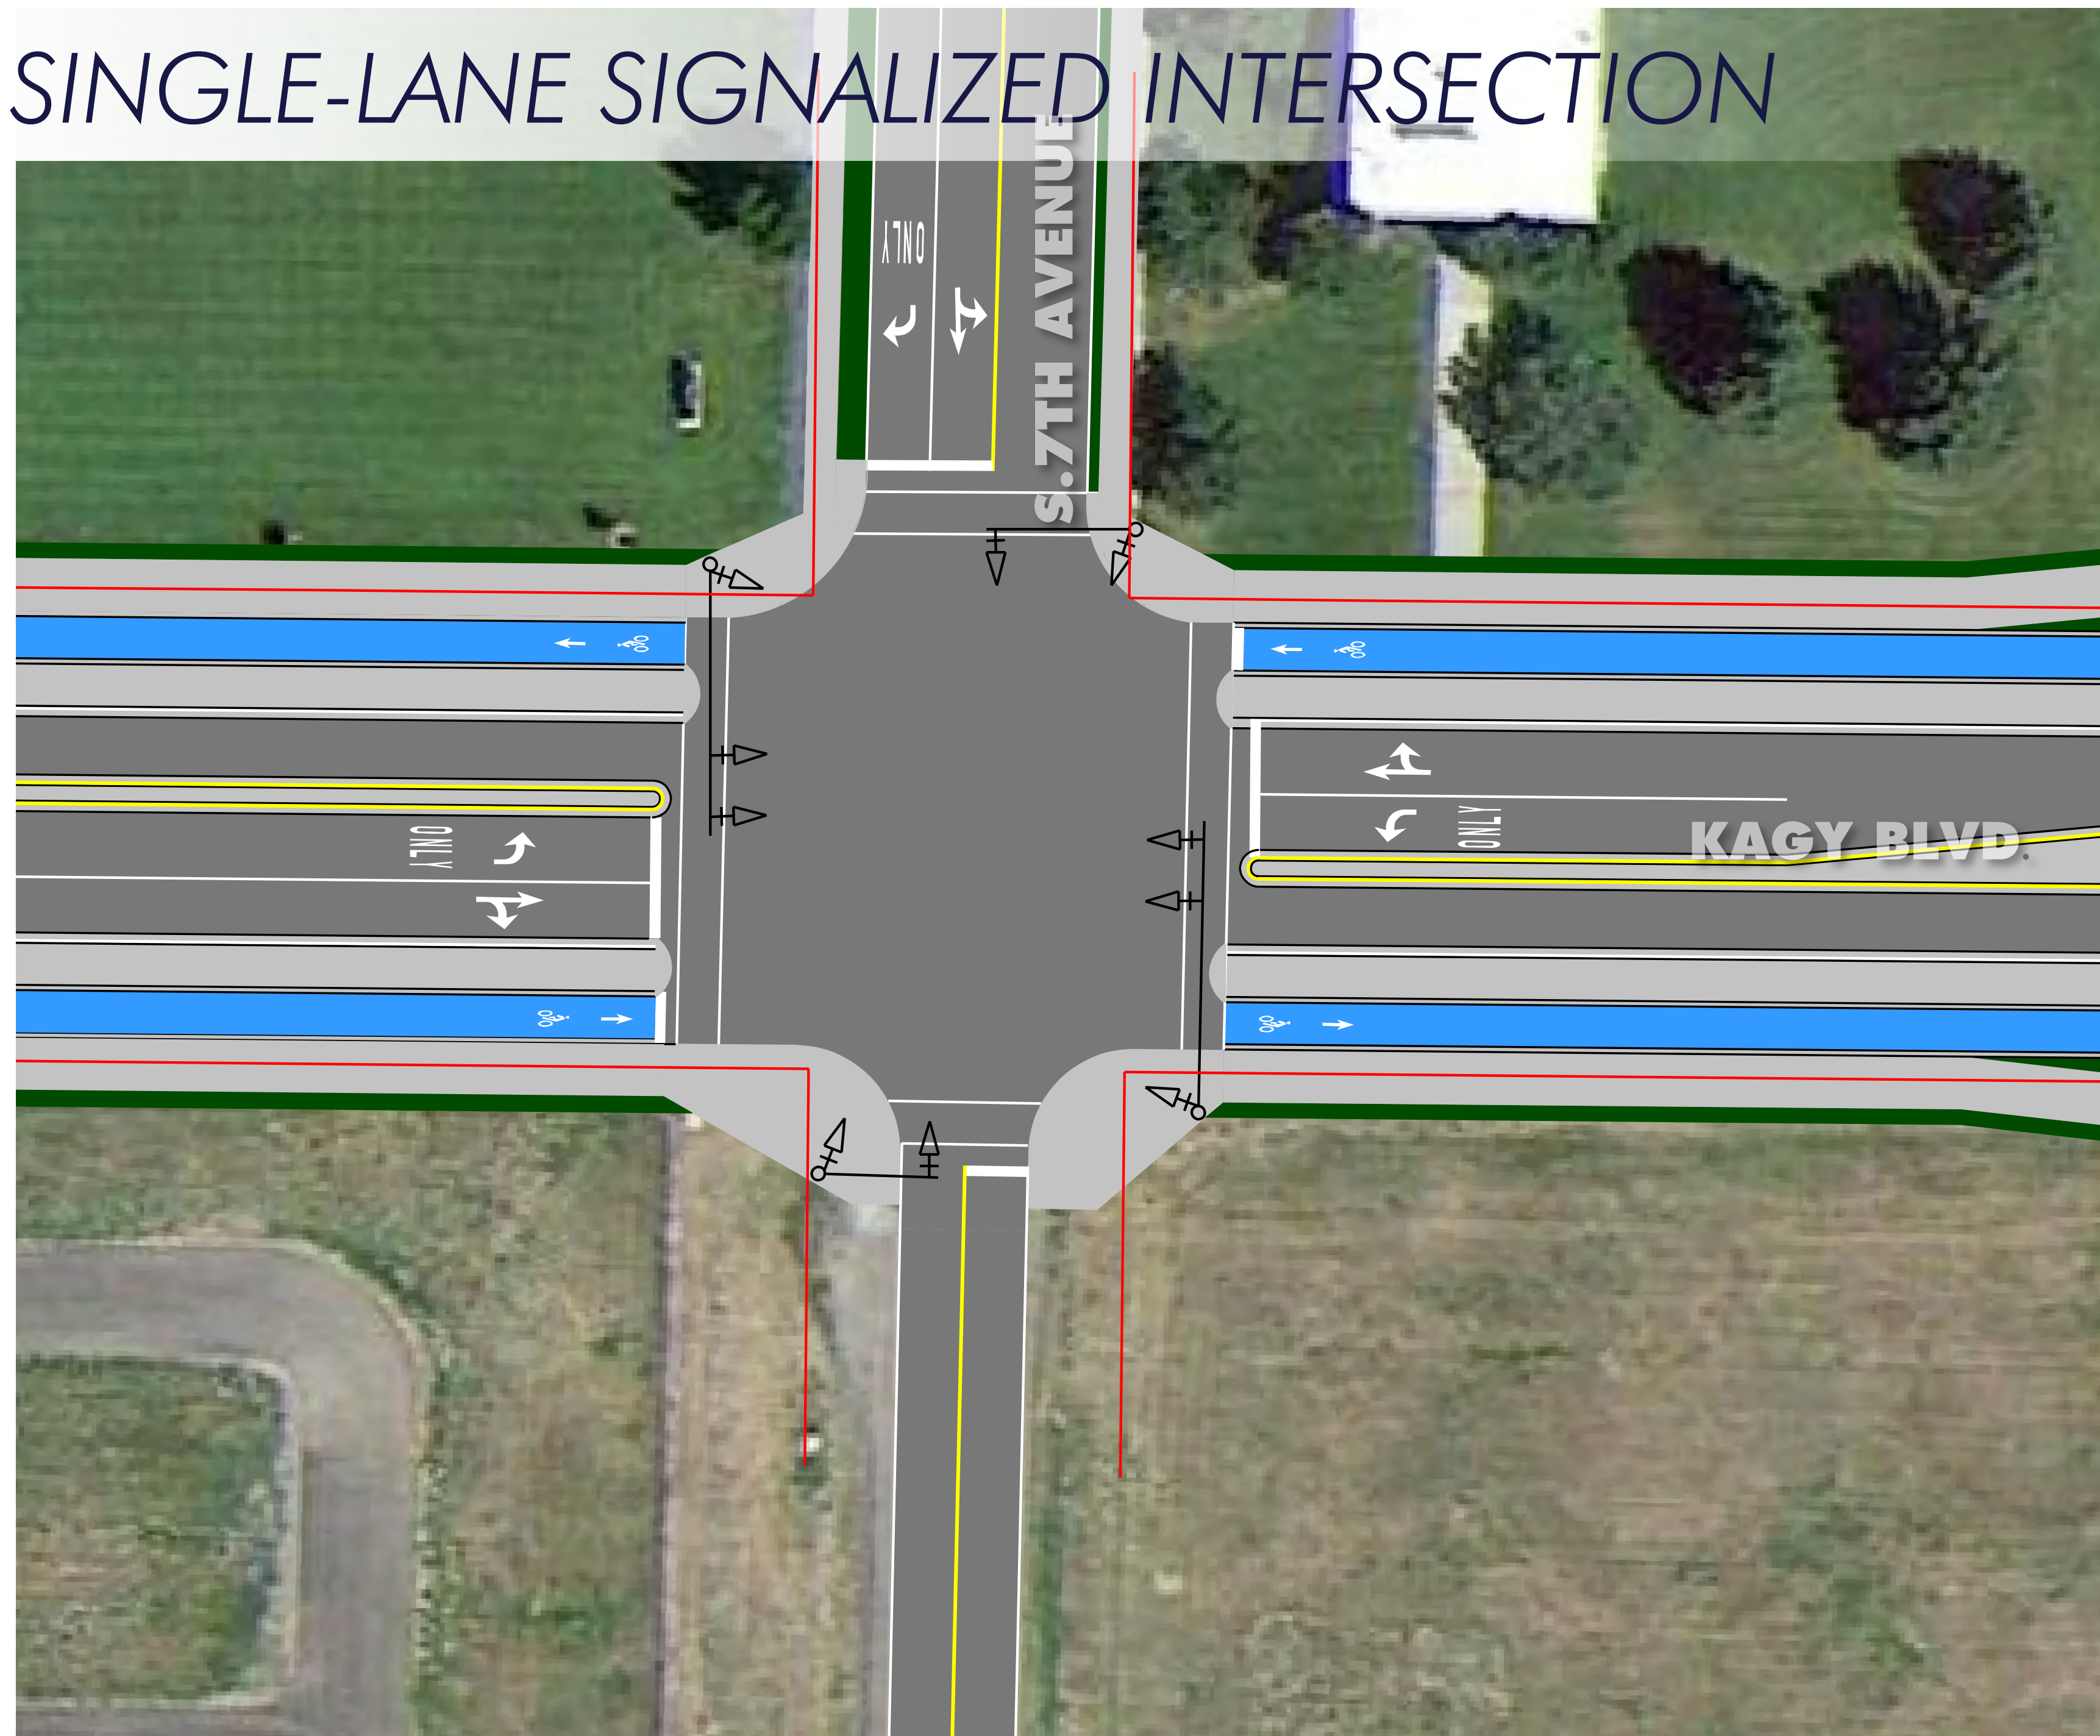

SINGLE-LANE ROUNDABOUT

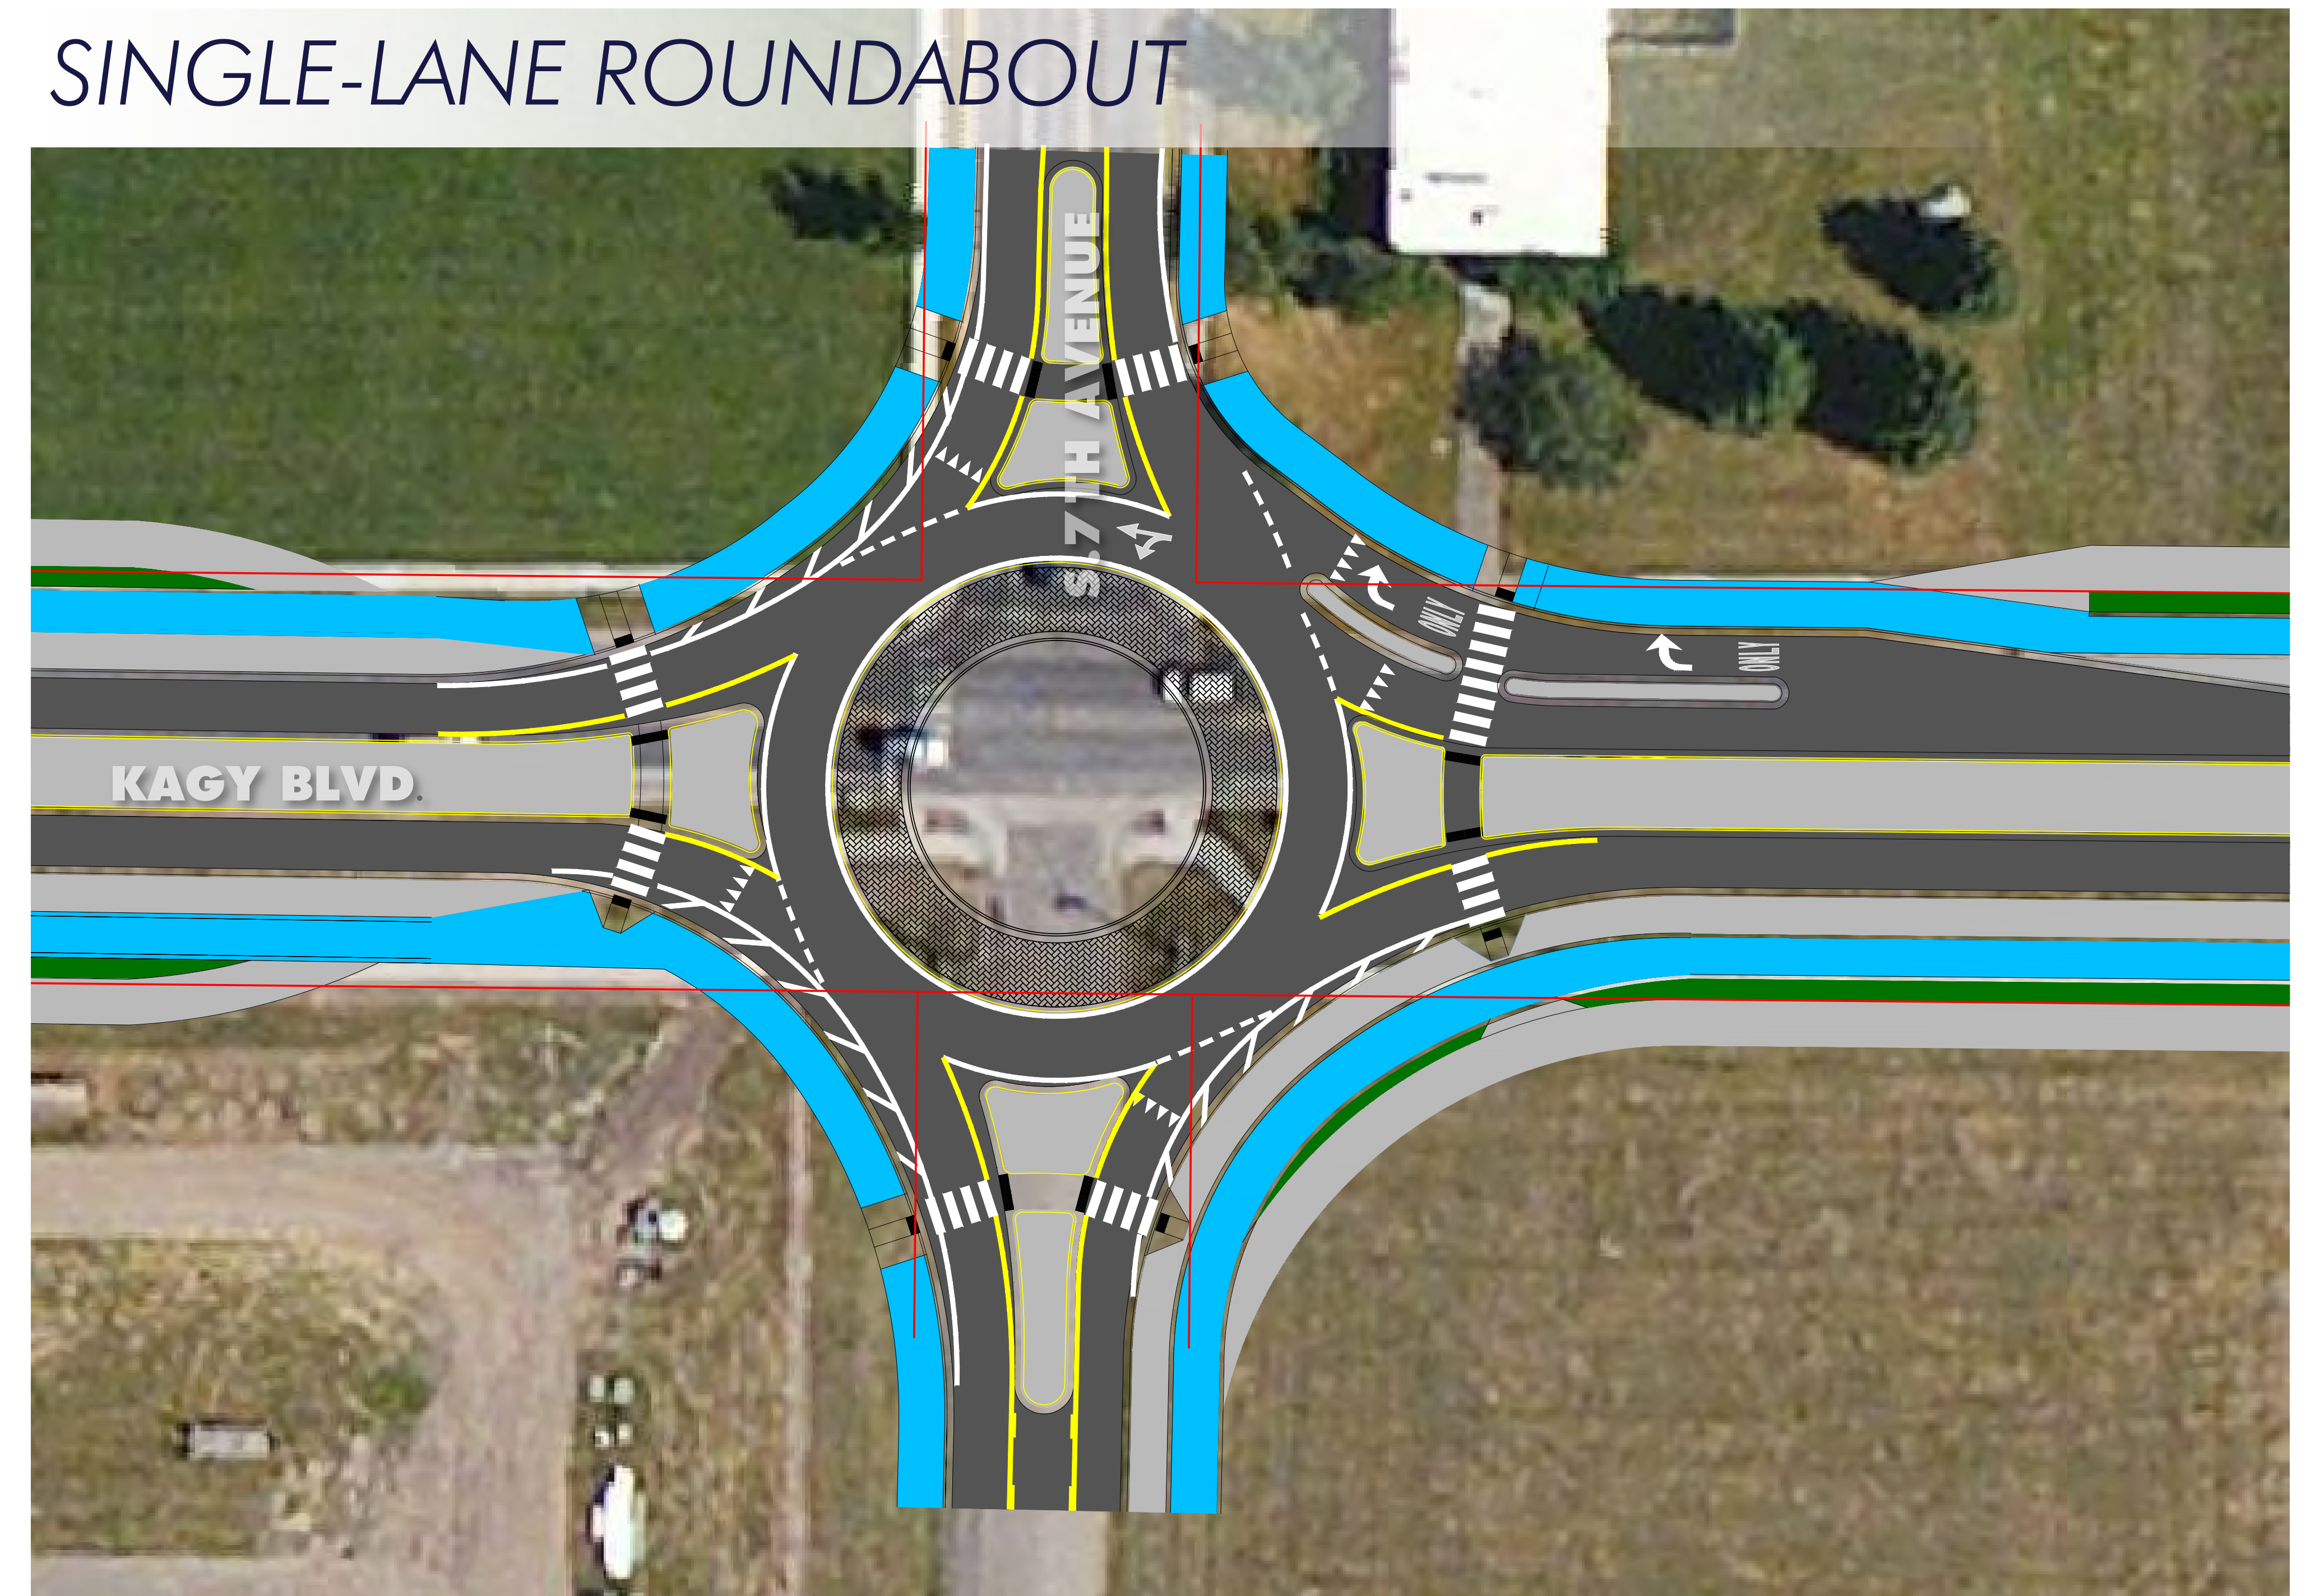

MULTI-LANE SIGNALIZED INTERSECTION

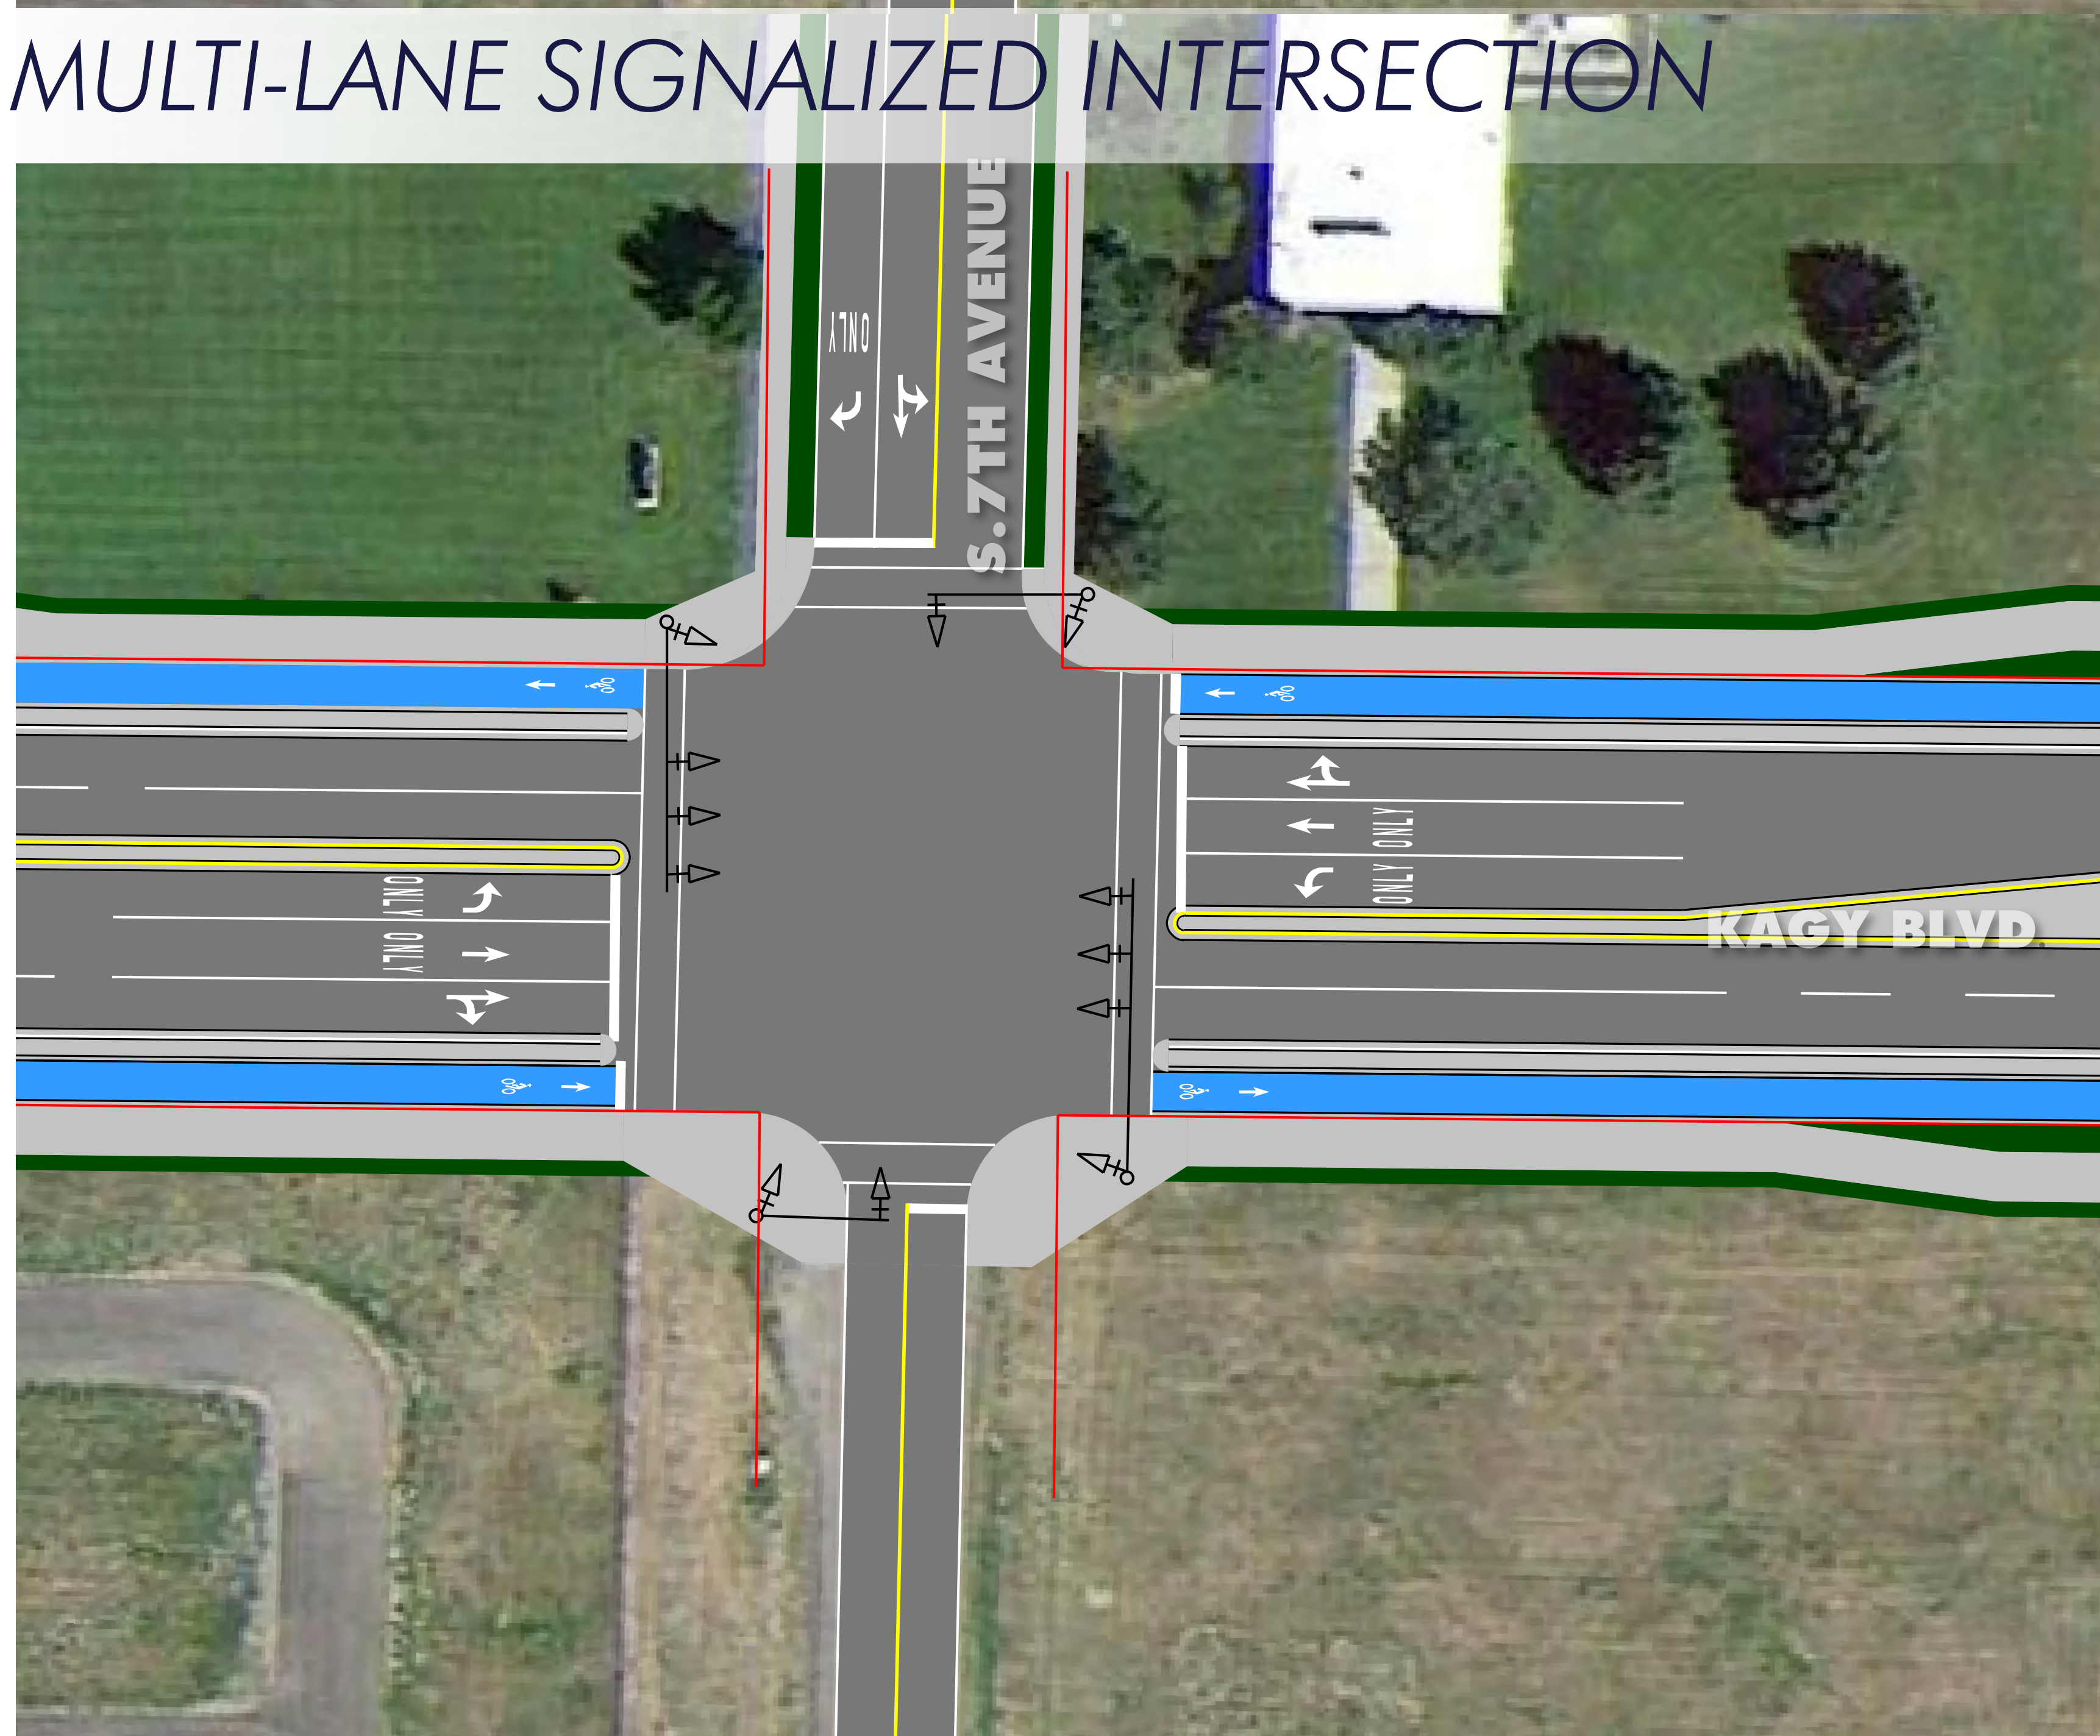

MULTI-LANE ROUNDABOUT

